DocuSign Envelope ID: 8E913212-D43B-4A58-A341-221C3DF47D4B

PROJ. REFERENCE NO.	SHEET NO.
W-5203W	TMP-4

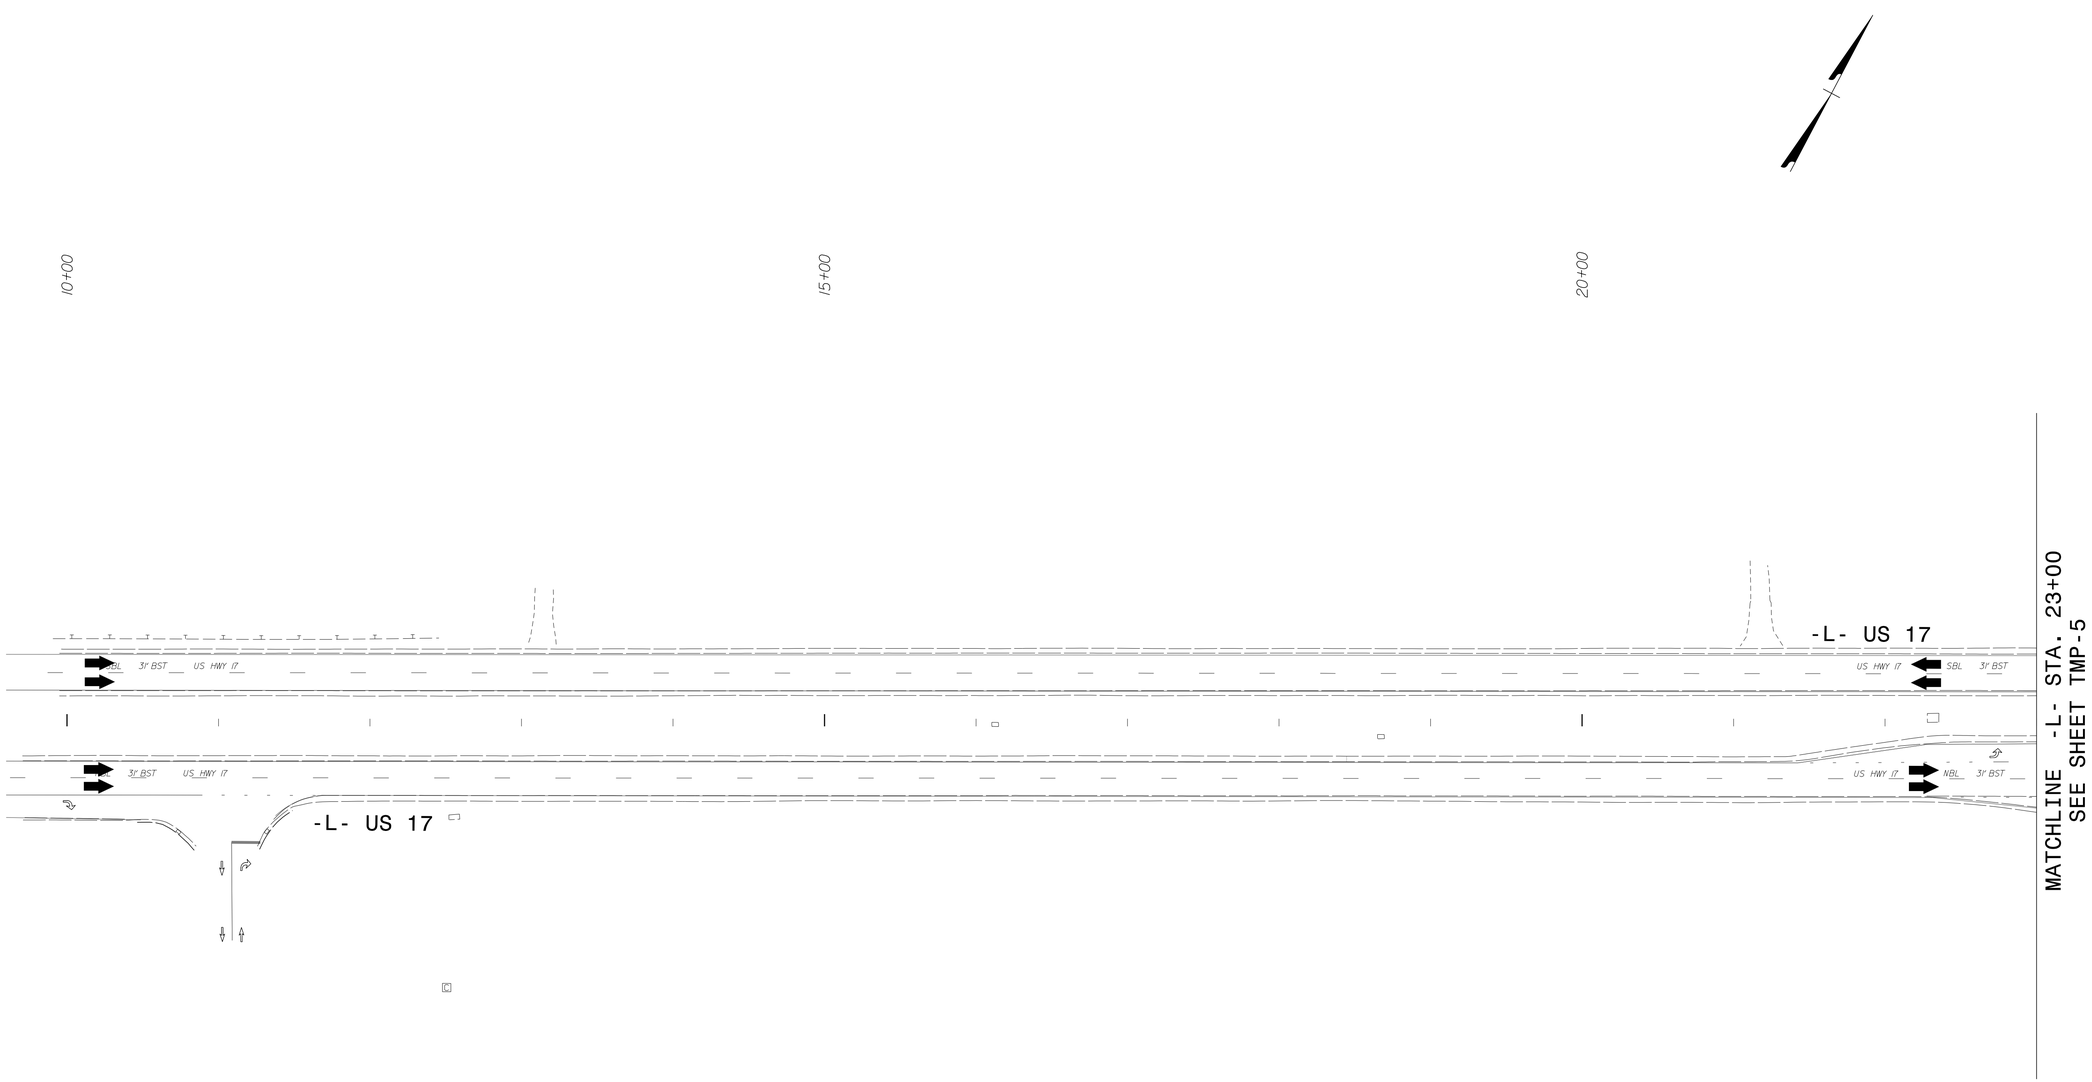

APPROVED: DocuSigned by: Matthew Thigpen 5/17/2016 DATE:

SEAL

NORTH CAROLINA PROFESSIONAL SEAL 034343 ENGINEER MATTHEW THIGPEN

DIVISION OF HIGHWAYS STATE OF NORTH CAROLINA DEPARTMENT OF TRANSPORTATION WORK ZONE TRAFFIC CONTROL

PHASE I DETAIL

5/16/2016
\\vhb\proj\Raleigh\38369.04 NCDOT-Mulkey104\W-5203W\cad\te\planset\Traffic Control\W-5203W_tc_tmp_04.dgn
User:mthigpen