DocuSign Envelope ID: 8E913212-D43B-4A58-A341-221C3DF47D4B

PROJ. REFERENCE NO.	SHEET NO.
W-5203W	TMP-8

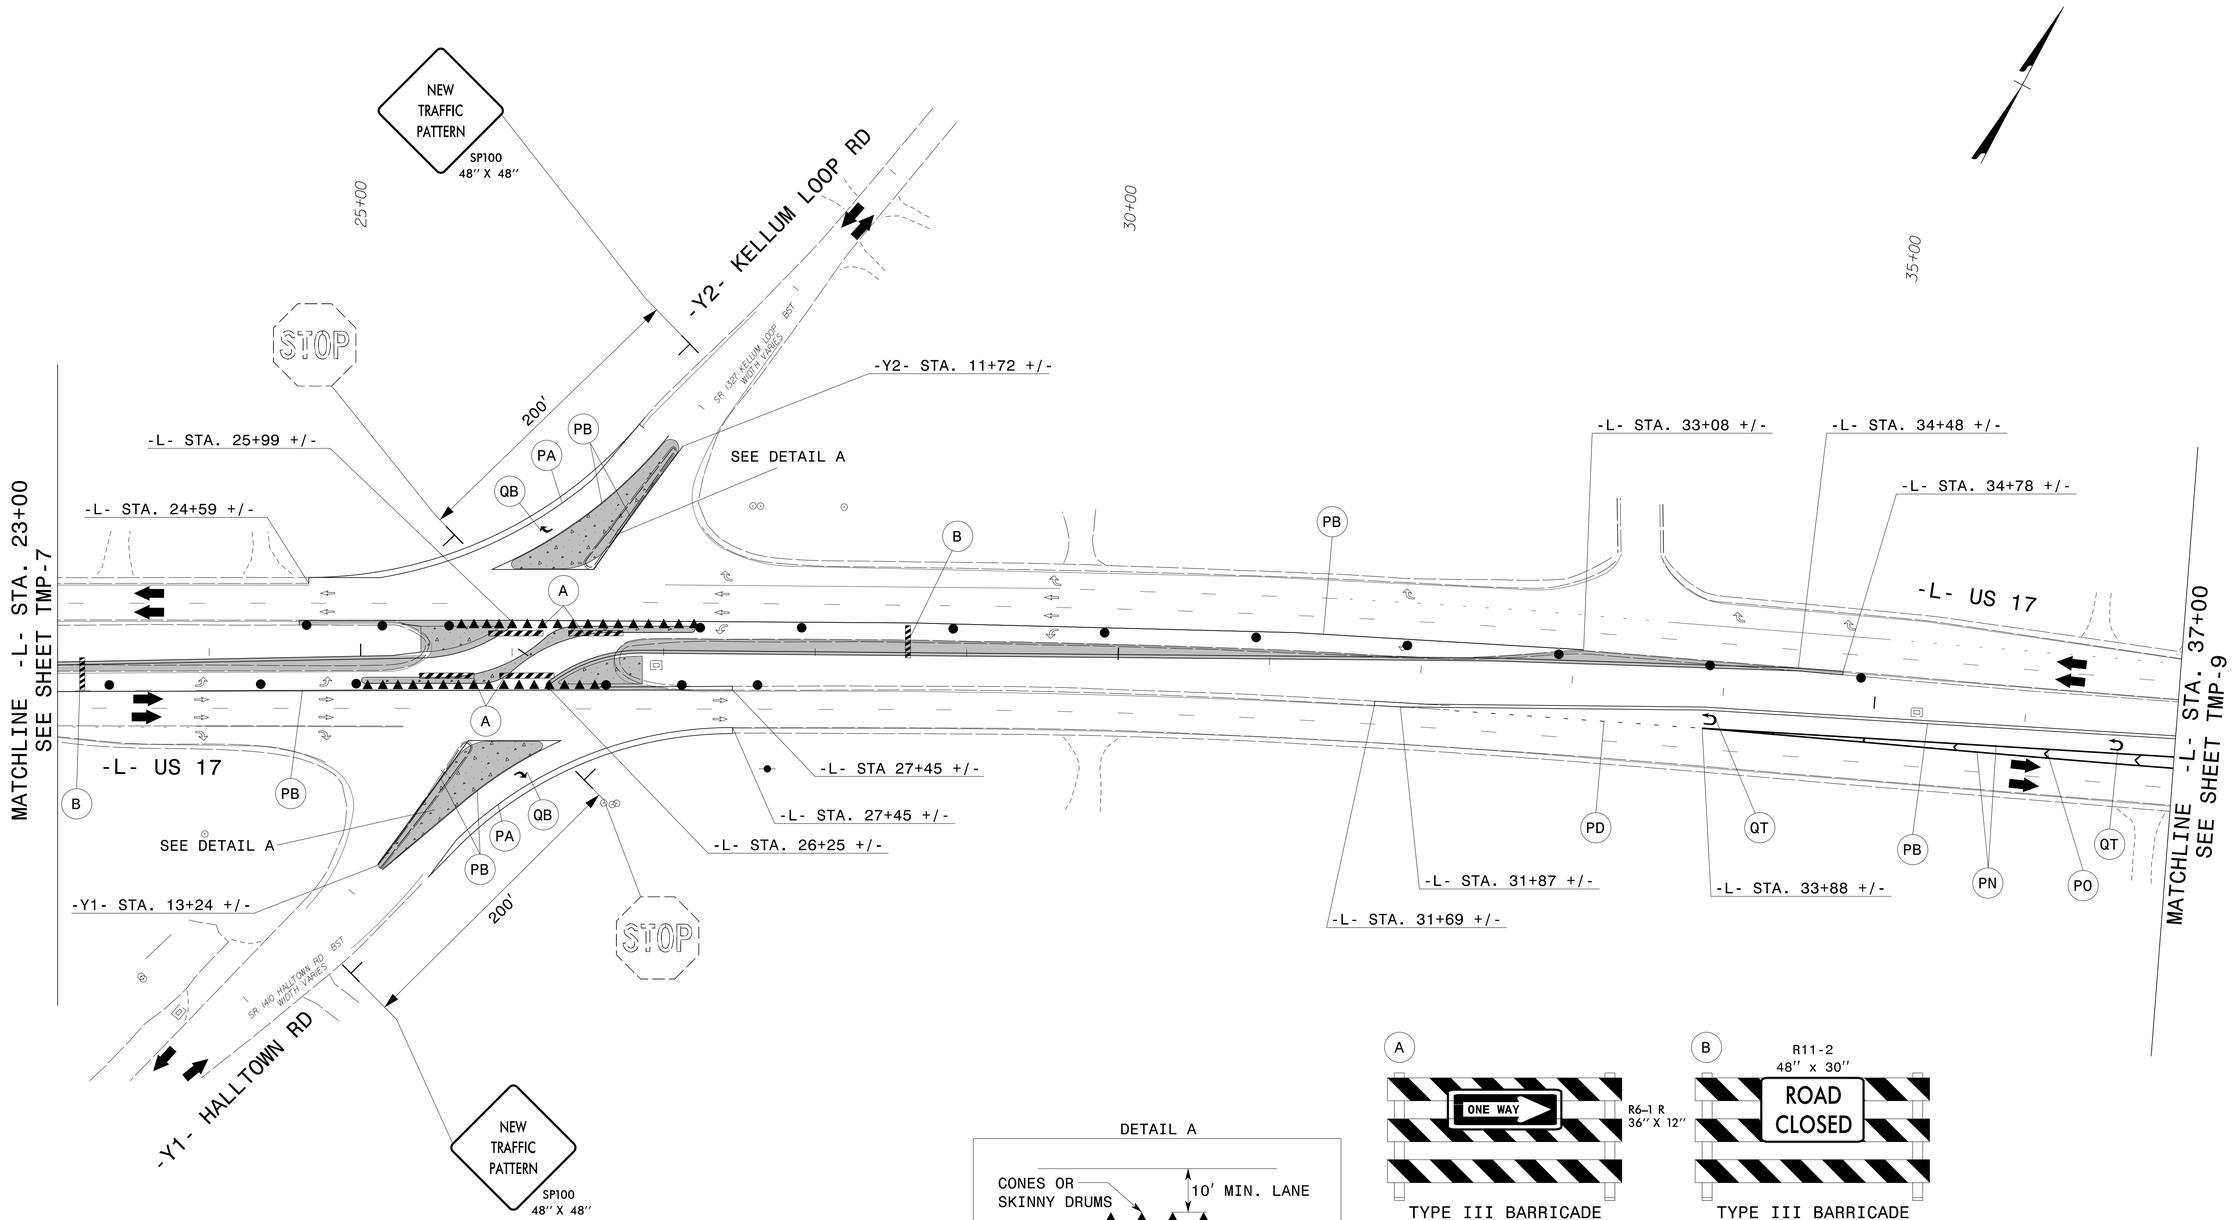

DETAIL A

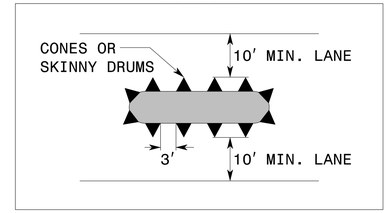

A

TYPE III BARRICADE

B

TYPE III BARRICADE

APPROVED: DocuSigned by: A. Matthew Thigpen DATE: 5/17/2016

SEAL

NORTH CAROLINA PROFESSIONAL SEAL 034343 ENGINEER A. MATTHEW THIGPEN

DIVISION OF HIGHWAYS STATE OF NORTH CAROLINA DEPARTMENT OF TRANSPORTATION WORK ZONE TRAFFIC CONTROL

PHASE II DETAIL

5/16/2016
\\YPD\pr0j\Raleigh\38369.04 NCDOT-MulkeyT041(W-5203W)\cad\te\planset\Traffic Control\W-5203W_tc_tmp_08.dgn
User:mthigpen