DocuSign Envelope ID: 8E913212-D43B-4A58-A341-221C3DF47D4B

PROJ. REFERENCE NO.	SHEET NO.
W-5203W	TMP-5

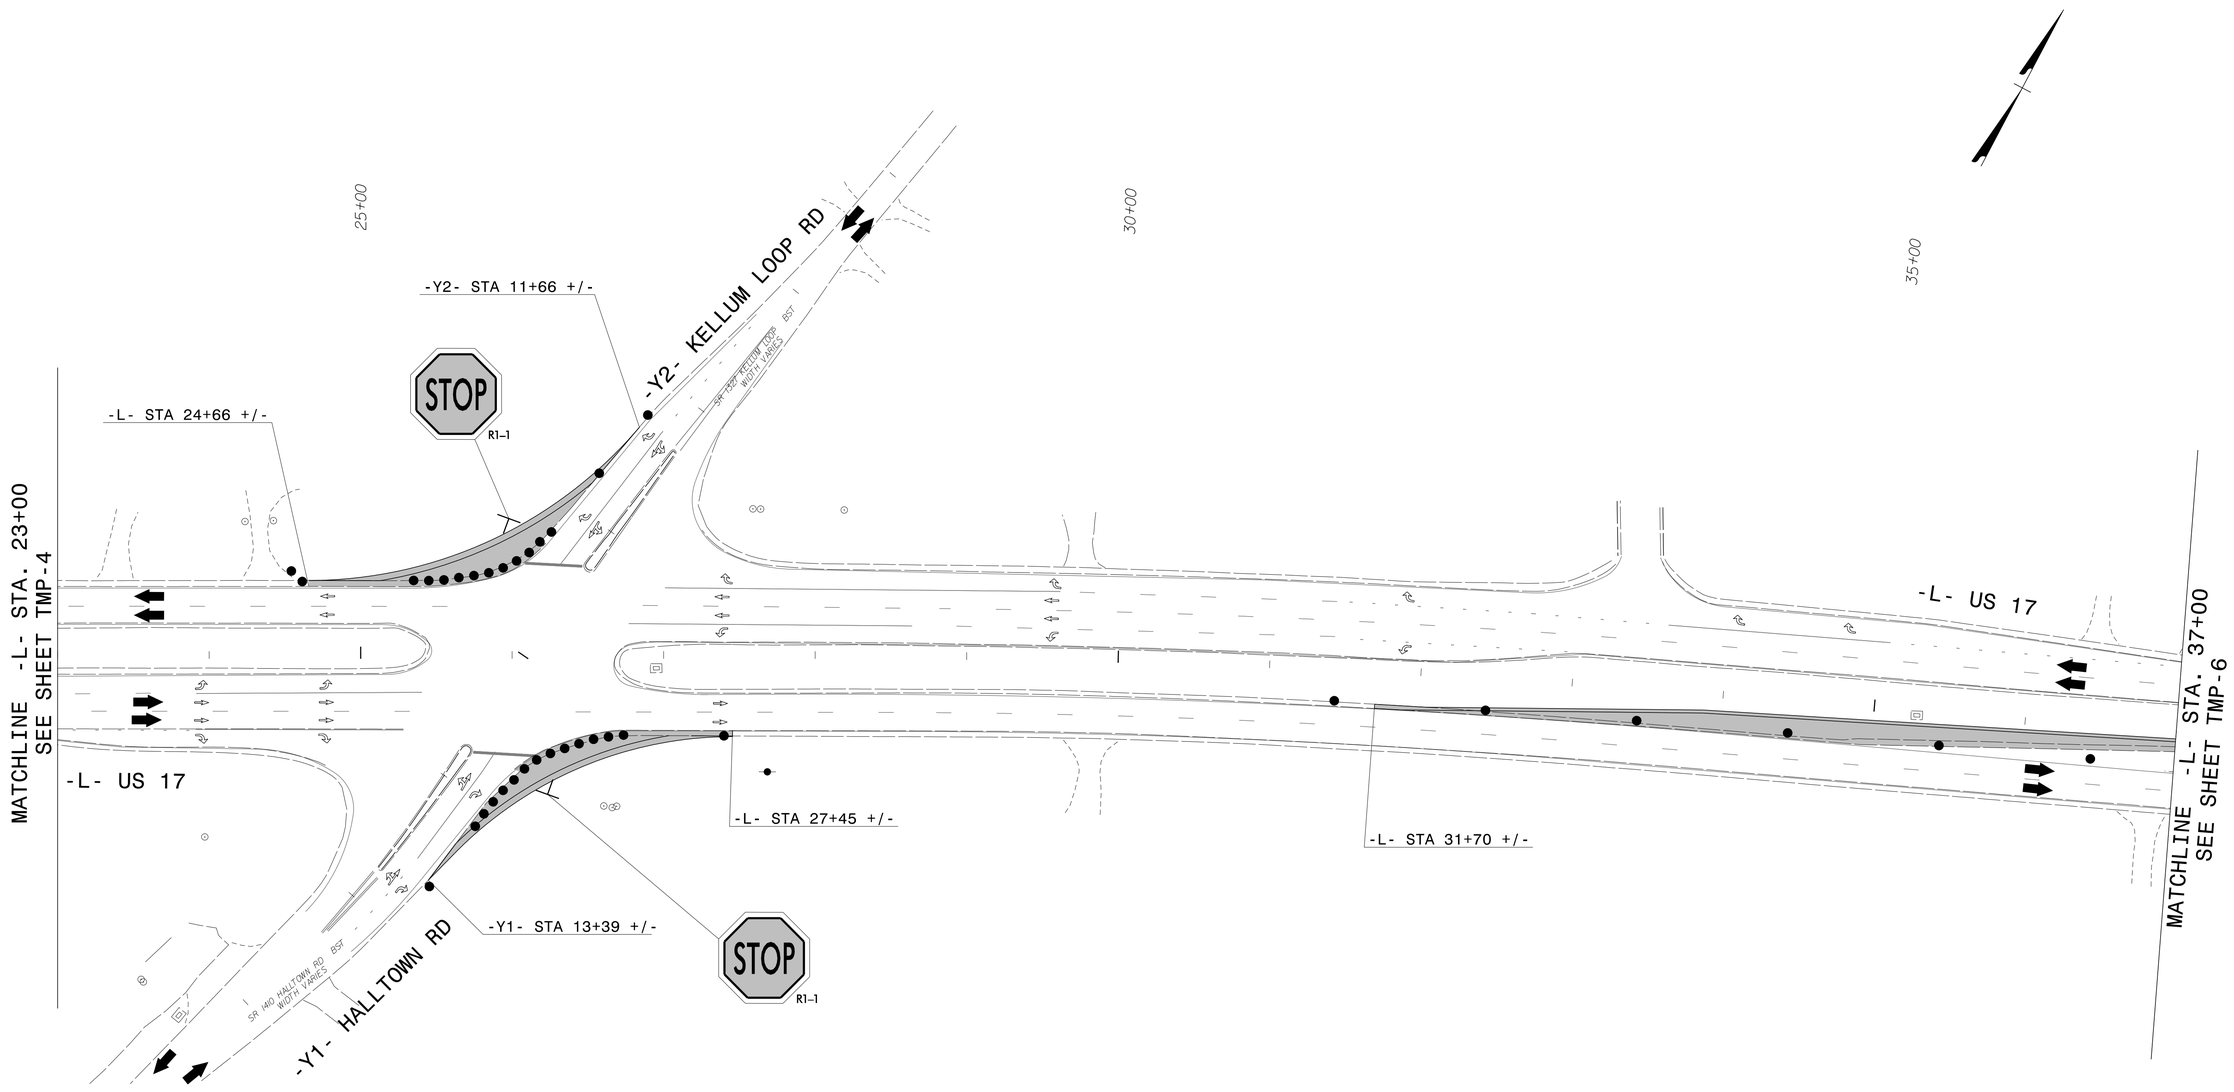

APPROVED: DocuSigned by: J. Matthew Thigpen DATE: 5/17/2016

SEAL

NORTH CAROLINA PROFESSIONAL SEAL 034343 ENGINEER J. MATTHEW THIGPEN

DIVISION OF HIGHWAYS STATE OF NORTH CAROLINA DEPARTMENT OF TRANSPORTATION WORK ZONE TRAFFIC CONTROL

PHASE I DETAIL

5/16/2016
\\YPD\pr0j\Raleigh\38369.04 NCDOT-MulkeyT041(W-5203W)\cad\te\planset\Traffic Control\W-5203W_tc_tmp_05.dgn
User:mthigpen