PROJECT REFERENCE NO.	SHEET NO.
W-5203W	U0-4

UTILITIES BY OTHERS

NOTE:
ALL PROPOSED UTILITY WORK SHOWN ON THIS SHEET WILL BE DONE BY OTHERS. NO PAYMENT WILL BE MADE TO THE CONTRACTOR FOR PROPOSED UTILITY WORK SHOWN ON THIS SHEET.

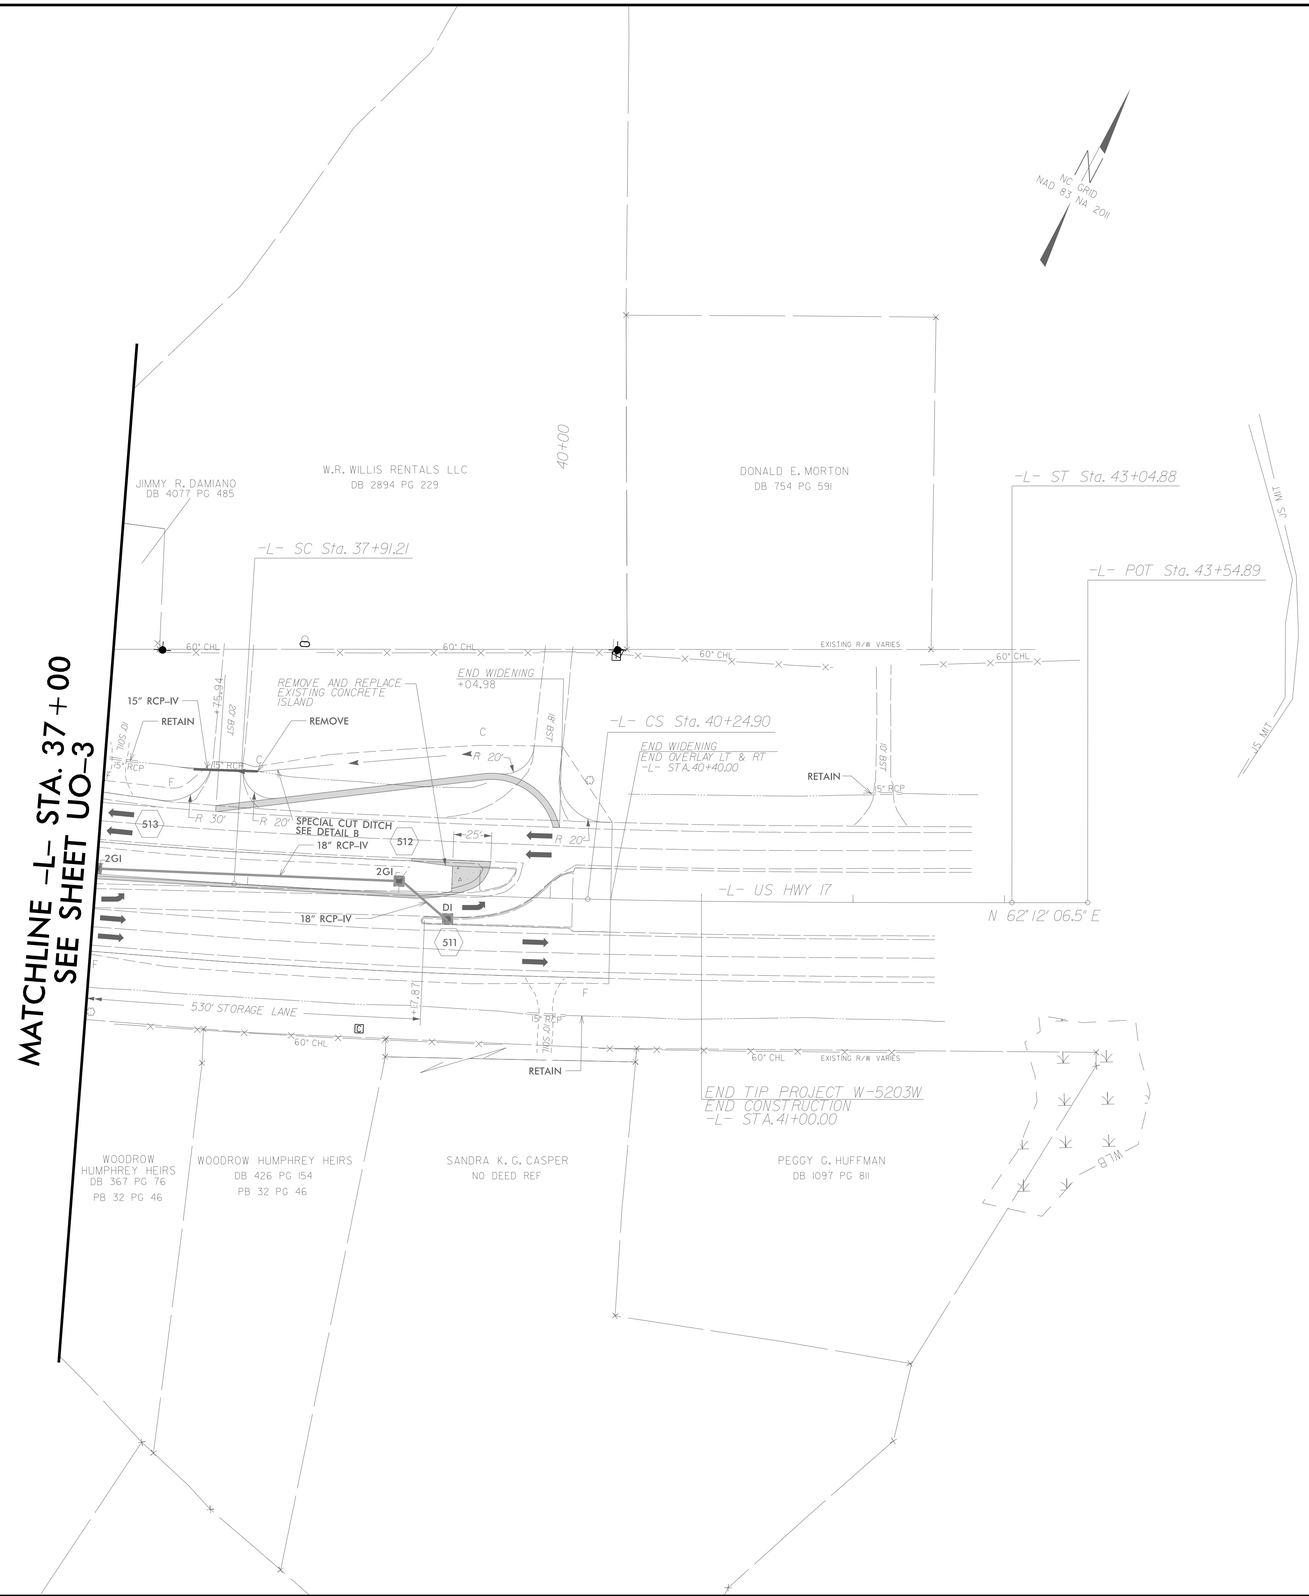

HINDE ENGINEERING
License No. C-2639
401 Harrison Oaks Blvd., Suite 145 Cary, NC 27513

07-JUN-2016 08:33
S:\Unit Projects\PROJECTS\2015\A2015203.00 Mulkey-NCDOT W-5203W\Design\Utilities\Engineering\UBDY\Proj\W5203W_ut_rdy6_U004_psh.dgn
$$$$USERNAME$$$$