PROJECT REFERENCE NO.	SHEET NO.
W-5203W	EC-06/CONST.06
R/W SHEET NO.	
ROADWAY DESIGN ENGINEER	HYDRAULICS ENGINEER

CLEARING AND GRUBBING
EROSION CONTROL FOR
CONSTRUCTION SHEET 06

REVISIONS

8/17/99

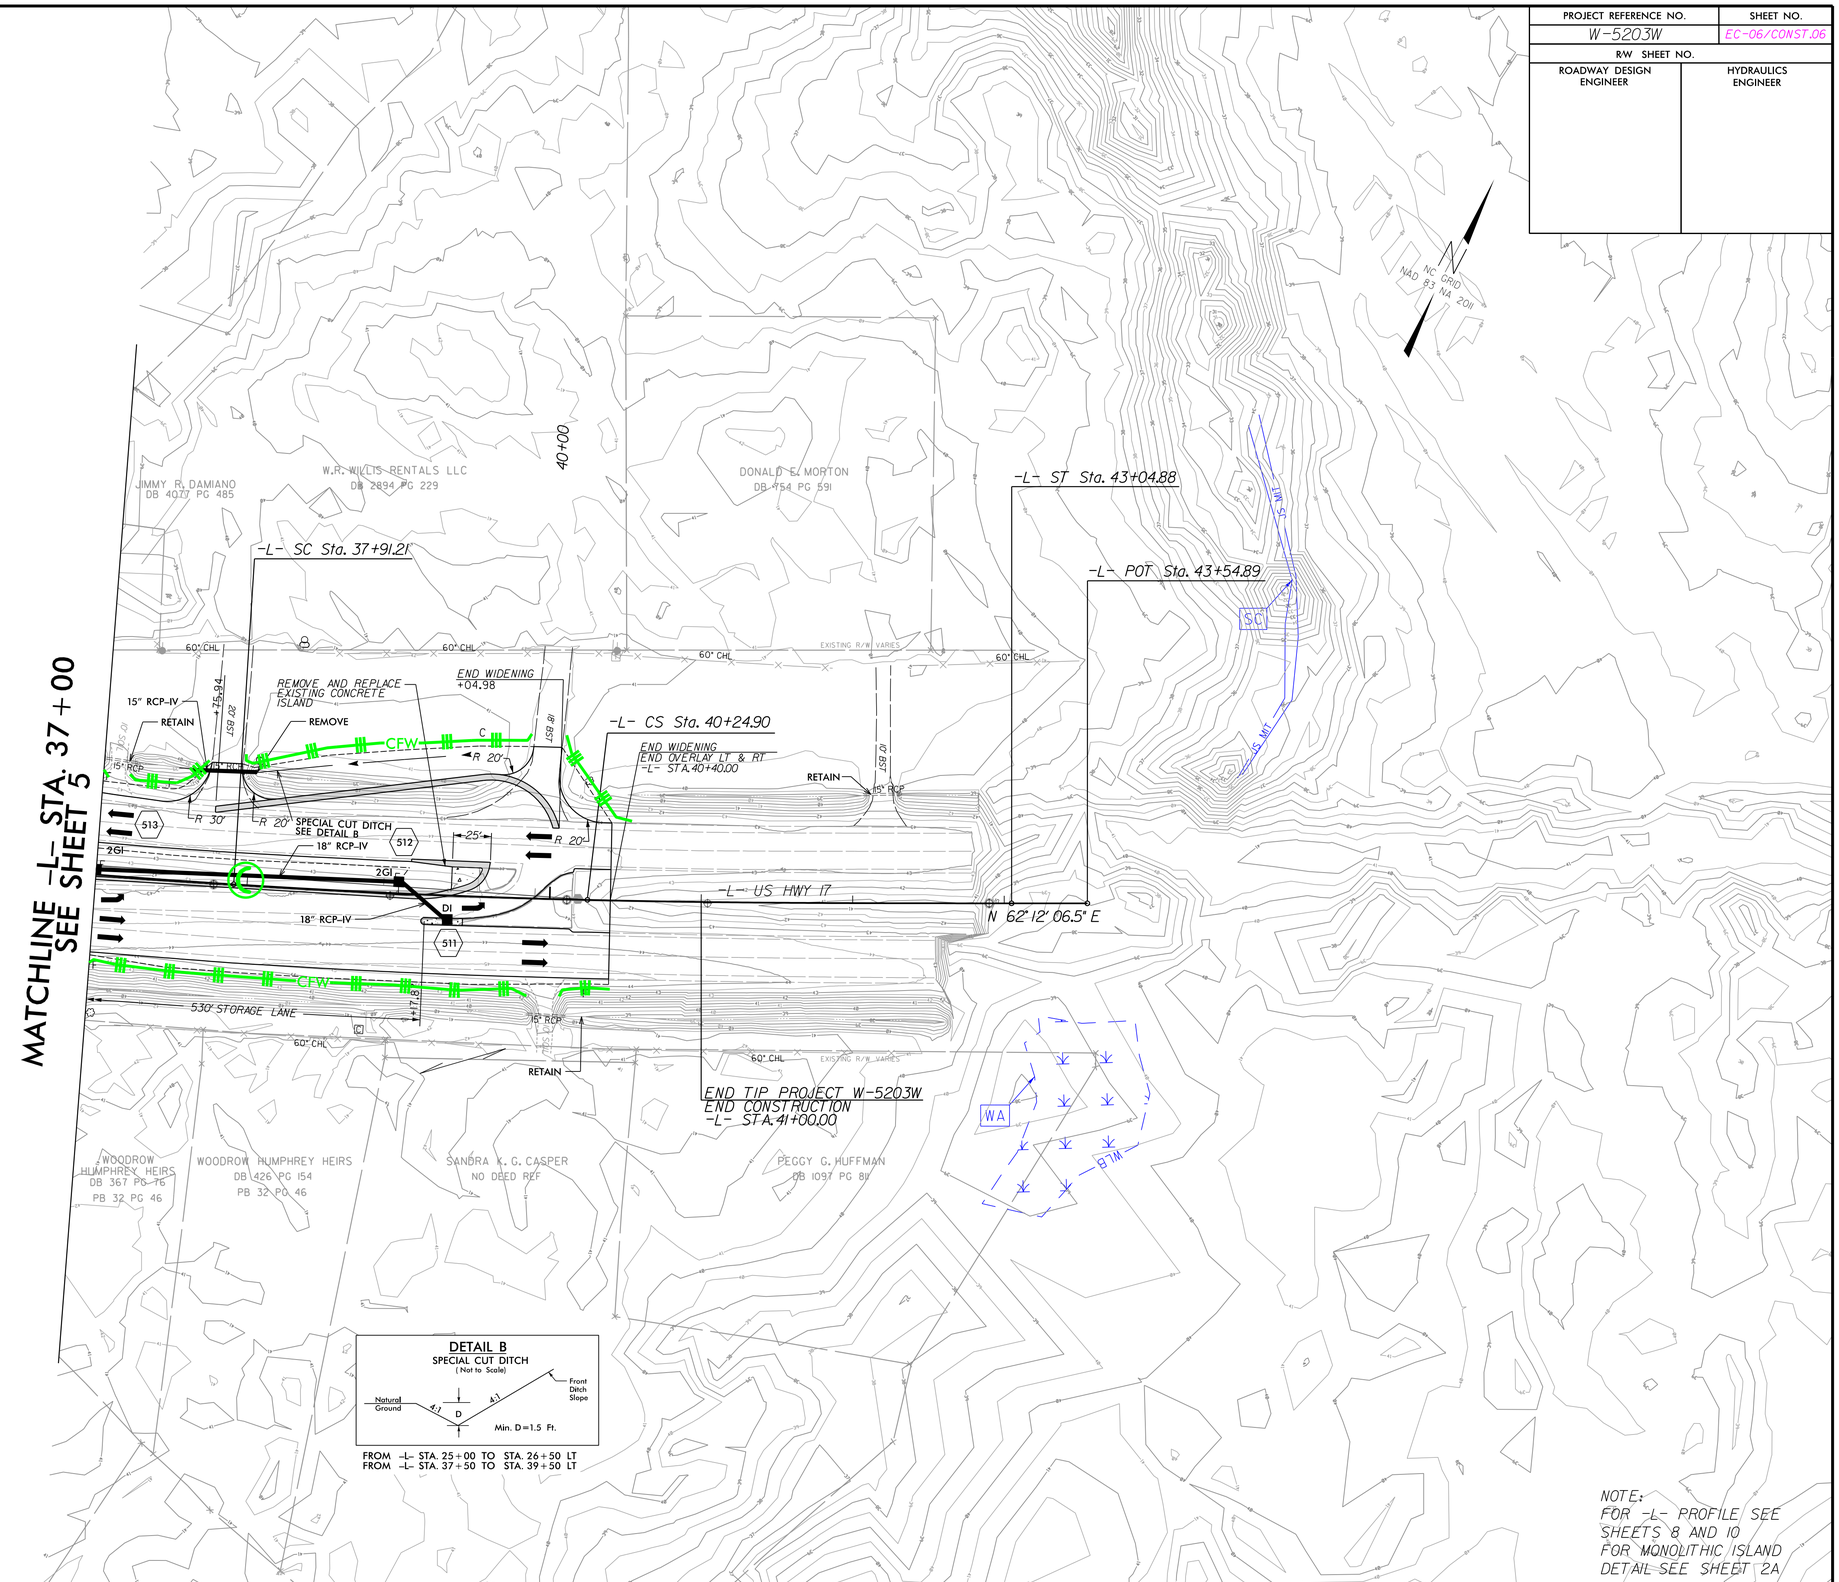

3/28/2016
R:\Environmental\W-5203W_hyd_EC_PSH06.dgn
FLEWIS