PROJECT REFERENCE NO.	SHEET NO.
W-5203W	EC-04/CONST.04
R/W SHEET NO.	
ROADWAY DESIGN ENGINEER	HYDRAULICS ENGINEER

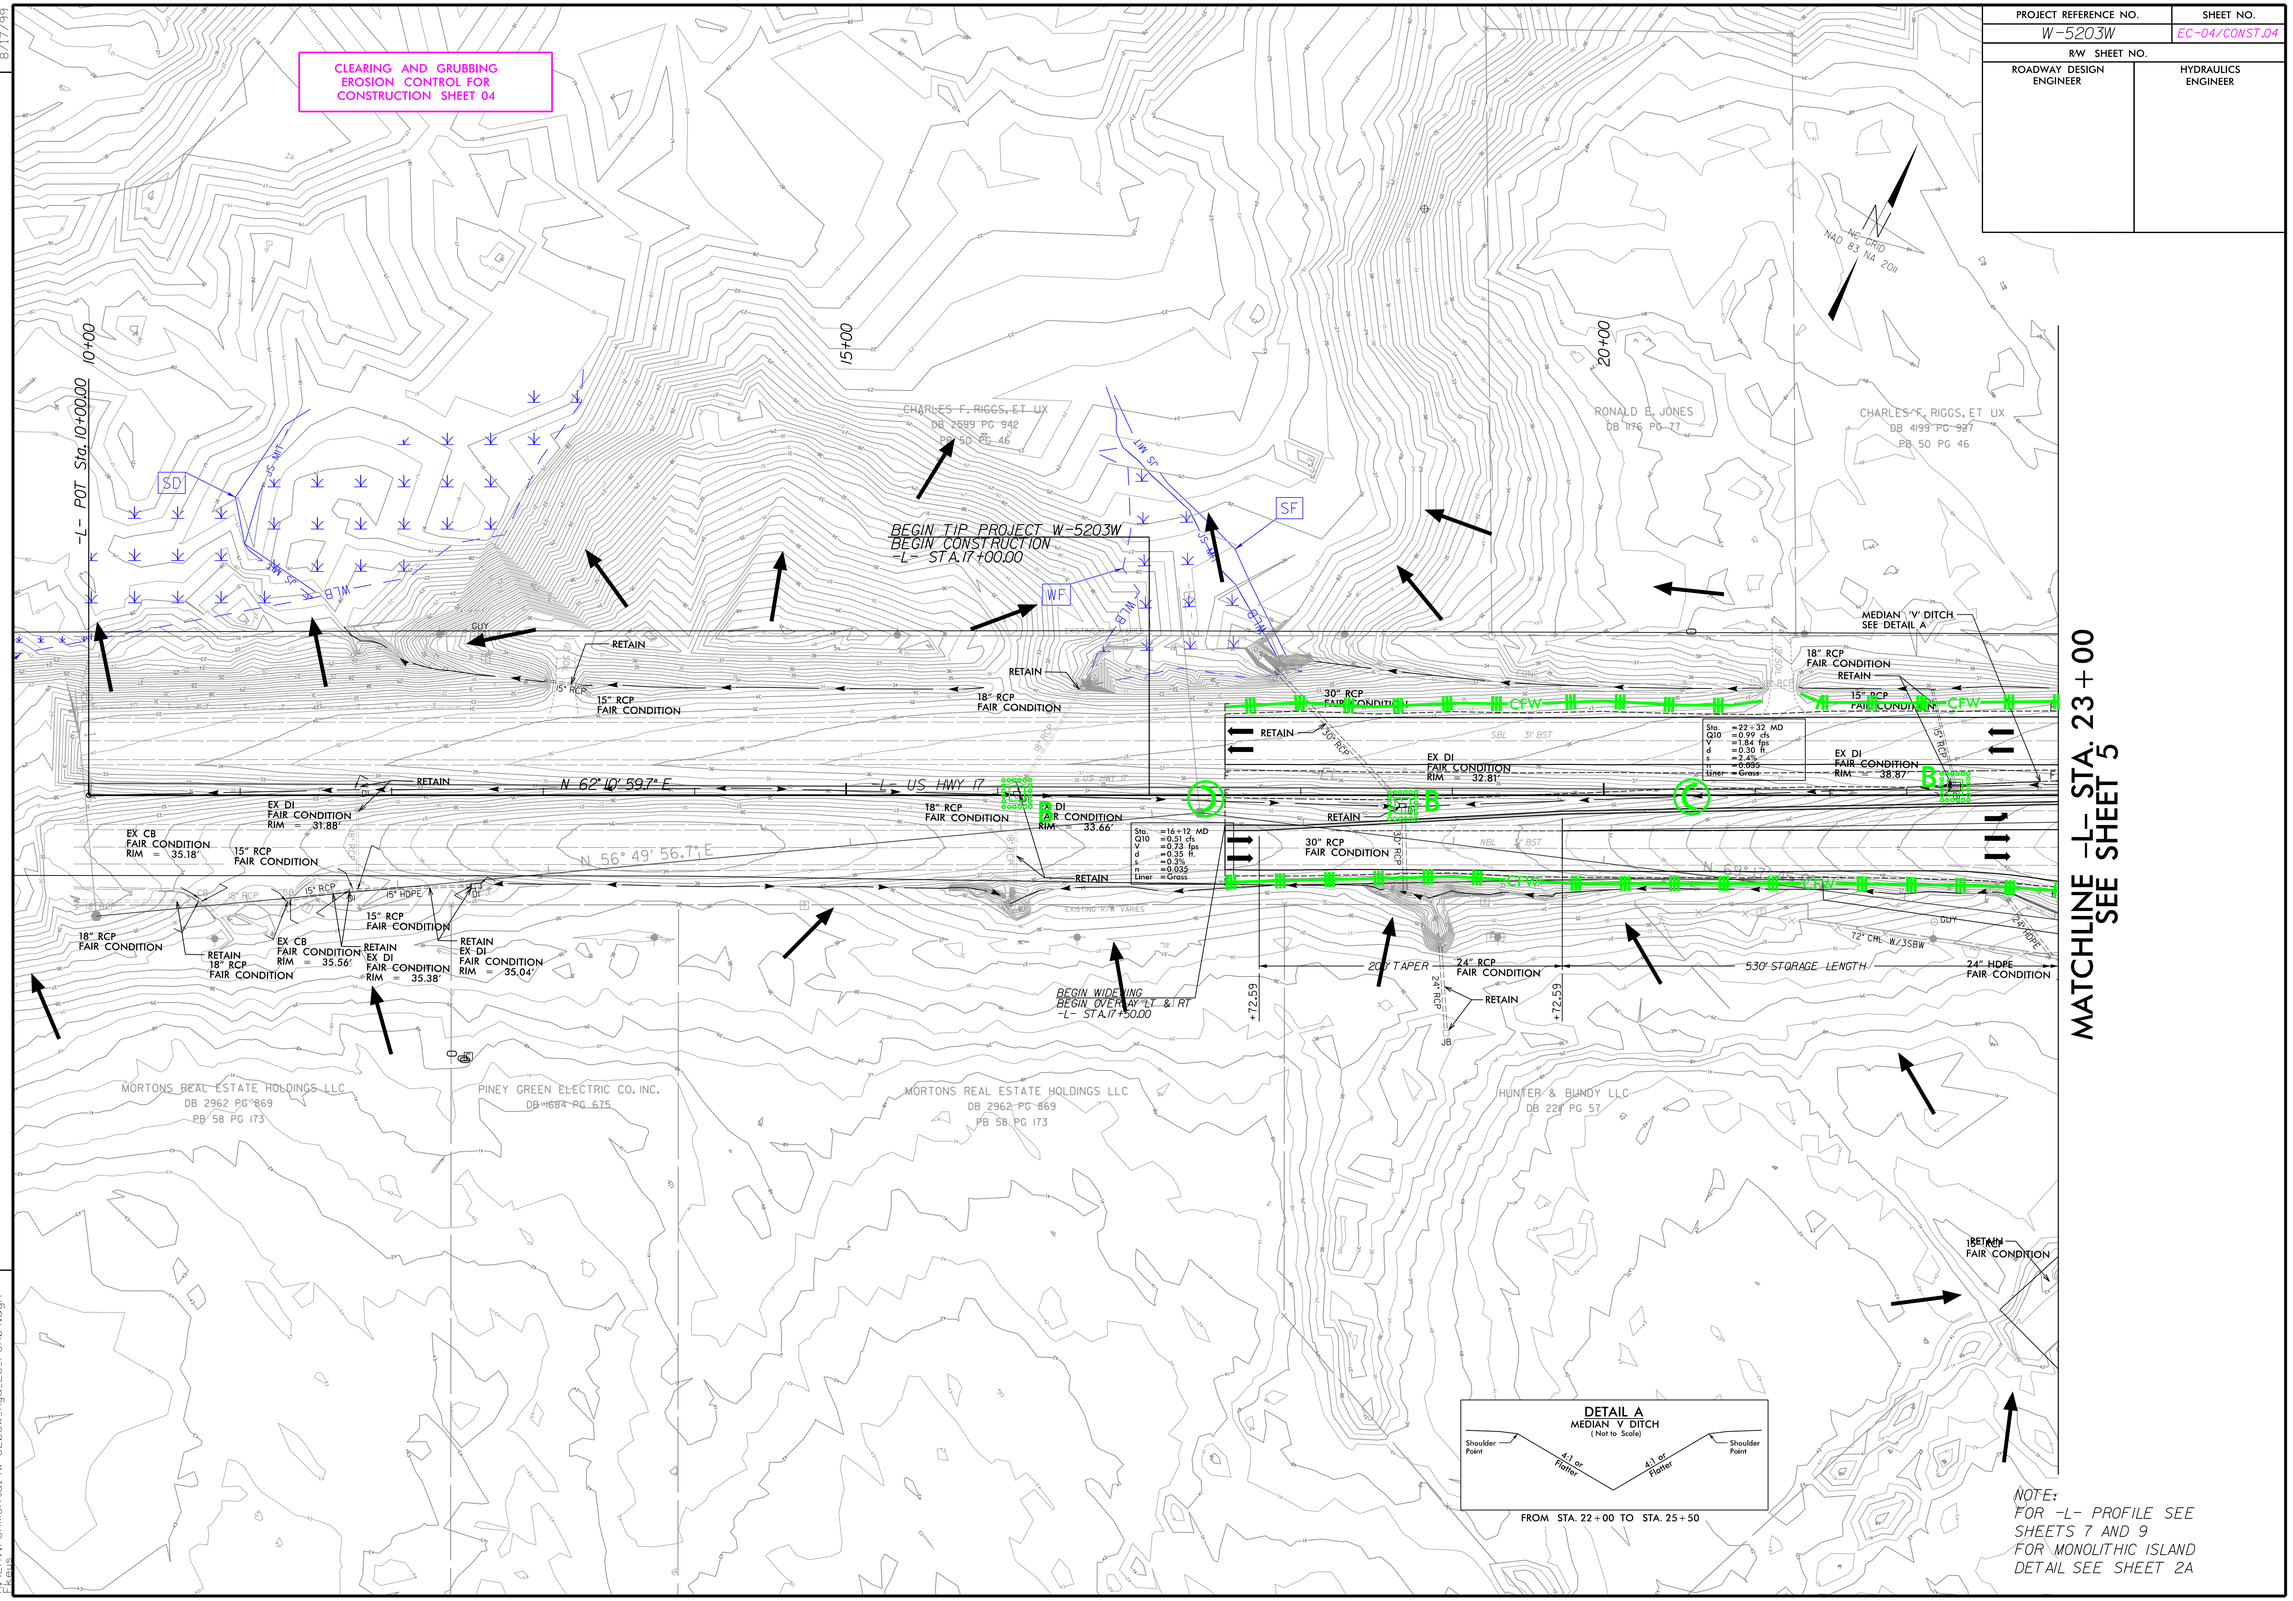

NOTE:
FOR -L- PROFILE SEE SHEETS 7 AND 9
FOR MONOLITHIC ISLAND DETAIL SEE SHEET 2A

REVISIONS

8/17/99

3/28/2016
R:\Environmental\W-5203W_hyd_EC_PSH04.dgn
EKeys