DocuSign Envelope ID: 19ECD21F-5B75-408A-85F8-8FF5D23B59A0

CALYX
ENGINEERS + CONSULTANTS
6750 TRYON ROAD
CARY, NC 27518
phone: 919.851.1912
CALYXengineers.com
NC License # F-1333
Formerly Mulkey Engineers & Consultants

PROJECT REFERENCE NO.	SHEET NO.
W-5203W	6
R/W SHEET NO.	

ROADWAY DESIGN ENGINEER
NORTH CAROLINA PROFESSIONAL SEAL 15759 ENGINEER STEPHEN C. BRONDY
DocuSigned by: Stephen C. Brondy
5/17/2016

HYDRAULICS ENGINEER
NORTH CAROLINA PROFESSIONAL SEAL 029841 ENGINEER DAVID P. BOCKER
DocuSigned by: David P. Bocker
5/17/2016

N
NC GRID
NAD 83 NA 2011

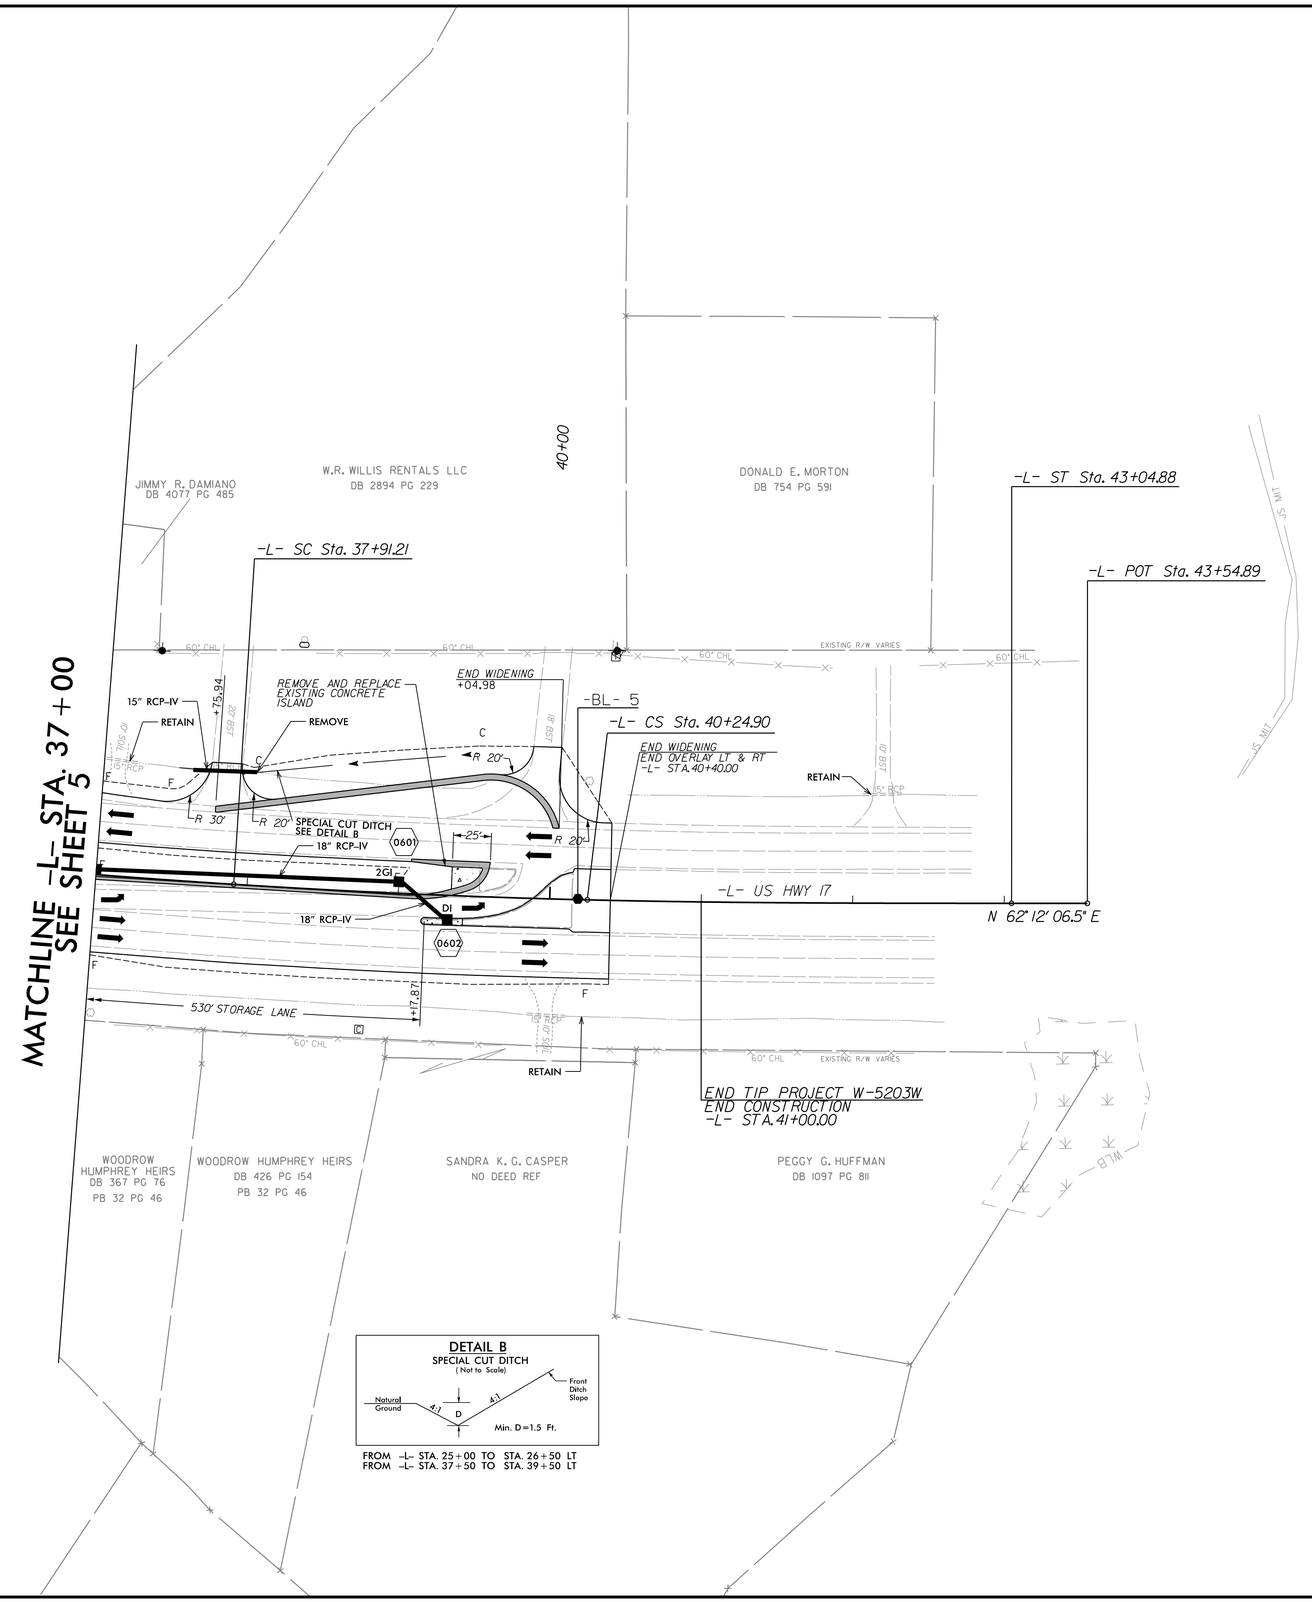

DETAIL B
SPECIAL CUT DITCH
(Not to Scale)

FROM -L- STA. 25+00 TO STA. 26+50 LT
FROM -L- STA. 37+50 TO STA. 39+50 LT

NOTE:
FOR -L- PROFILE SEE SHEETS 8 AND 10
FOR MONOLITHIC ISLAND DETAIL SEE SHEET 2B-1

REVISIONS

8/17/99

5/16/2016
R:\Roadway\Proj\W-5203W_rdy_PSH06.dgn