T.I.P. NO.	SHEET NO.
W–5203W	UO–1

STATE OF NORTH CAROLINA
DIVISION OF HIGHWAYS

UTILITIES BY OTHERS PLANS
ONSLOW COUNTY

LOCATION: DIRECTIONAL CROSSOVER WITH MEDIAN U–TURN AT THE INTERSECTION OF US 17 AND SR 1327 (KELLUM LOOP RD) AND SR 1410 (HALLTOWN RD.)

TYPE OF WORK: UTILITIES

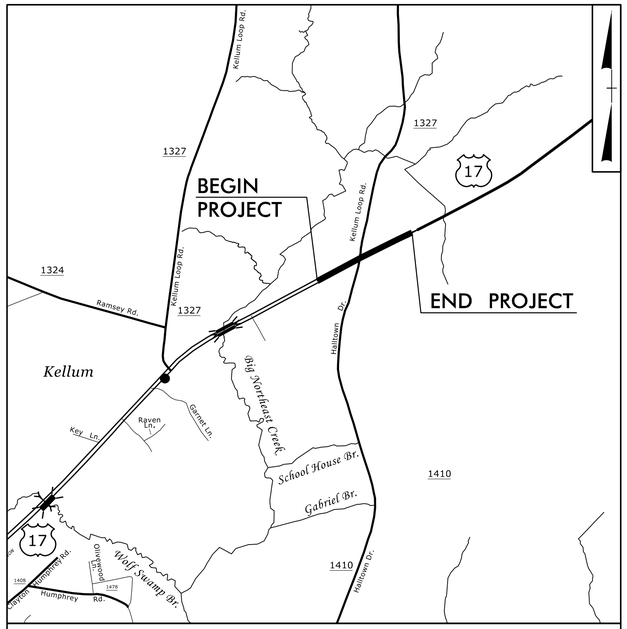

VICINITY MAP

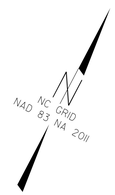

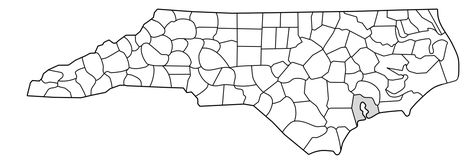

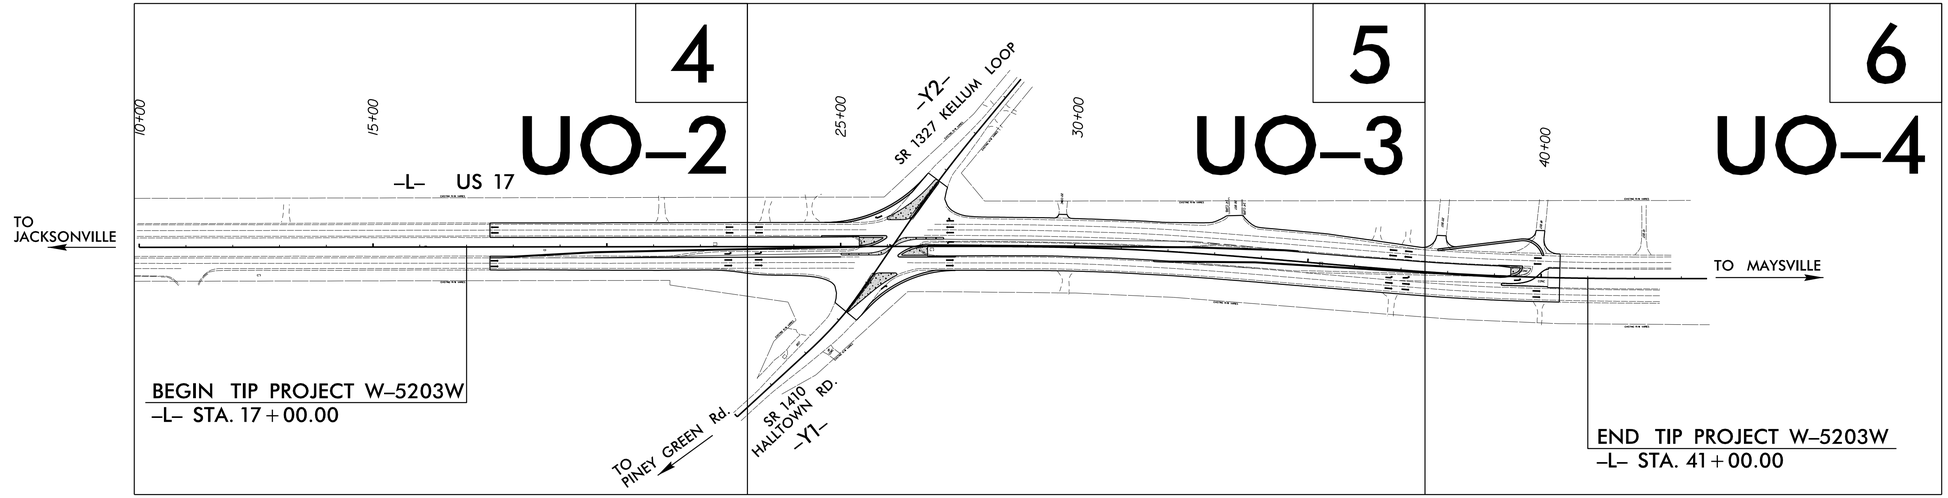

CLEARING ON THIS PROJECT SHALL BE PERFORMED TO THE LIMITS ESTABLISHED BY METHOD III.

GRAPHIC SCALES

50 25 0 50 100
PLANS

50 25 0 50 100
PROFILE (HORIZONTAL)

10 5 0 10 20
PROFILE (VERTICAL)

INDEX OF SHEETS

SHEET NO.	DESCRIPTION
UO–1	TITLE SHEET
UO–2 THRU UO–4	UBO PLAN SHEETS

UTILITY OWNERS ON PROJECT

(A) POWER DISTRIBUTION – JONES–ONSLOW EMC
(B) GAS – PIEDMONT NATURAL GAS
(C) TELECOM – CENTURY LINK
(D) TELECOM – TIME WARNER CABLE
(E) WATER – ONWASA
(F) SEWER – ONWASA

PREPARED IN THE OFFICE OF:

HINDE ENGINEERING
License No. C-2639
401 Harrison Oaks Blvd., Suite 145 Cary, NC 27513

Michael E. Davis — UTILITY COORDINATION PROJECT MANAGER
Bill F. Black — PROJECT UTILITY COORDINATOR
Clint L. Stevens, PE — PROJECT UTILITY DESIGNER

STATE OF NORTH CAROLINA • DEPARTMENT OF TRANSPORTATION

TIP PROJECT: W–5203W

CONTRACT: DC00144

07-JUN-2016 08:29
S:\Services\Projects\2015\A2015203.00 Mulkey-NCDOT W-5203W\Design\Utilities\Engineering\UBO\Proj\W5203W_ut_tsh_U001_psh.dgn
$$$$USERNAME$$$$