DocuSign Envelope ID: 19ECD21F-5B75-408A-85F8-8FF5D23B59A0

5/28/99

23FT RIGHT OFFSET –L– (EXISTING EOT NORTHBOUND)

CALYX
ENGINEERS + CONSULTANTS
6750 TRYON ROAD
CARY, NC 27518
phone: 919.851.1912
CALYXengineers.com
NC License # F-1333
Formerly Mulkey Engineers & Consultants

PROJECT REFERENCE NO.	SHEET NO.
W-5203W	10

ROADWAY DESIGN ENGINEER
NORTH CAROLINA PROFESSIONAL SEAL 15759 ENGINEER STEPHEN C. BROWDER
DocuSigned by: Stephen C. Browder
5/17/2016

HYDRAULICS ENGINEER
NORTH CAROLINA PROFESSIONAL SEAL 029984 ENGINEER DAVID P. BOCKER
DocuSigned by: David P. Bocker
5/17/2016

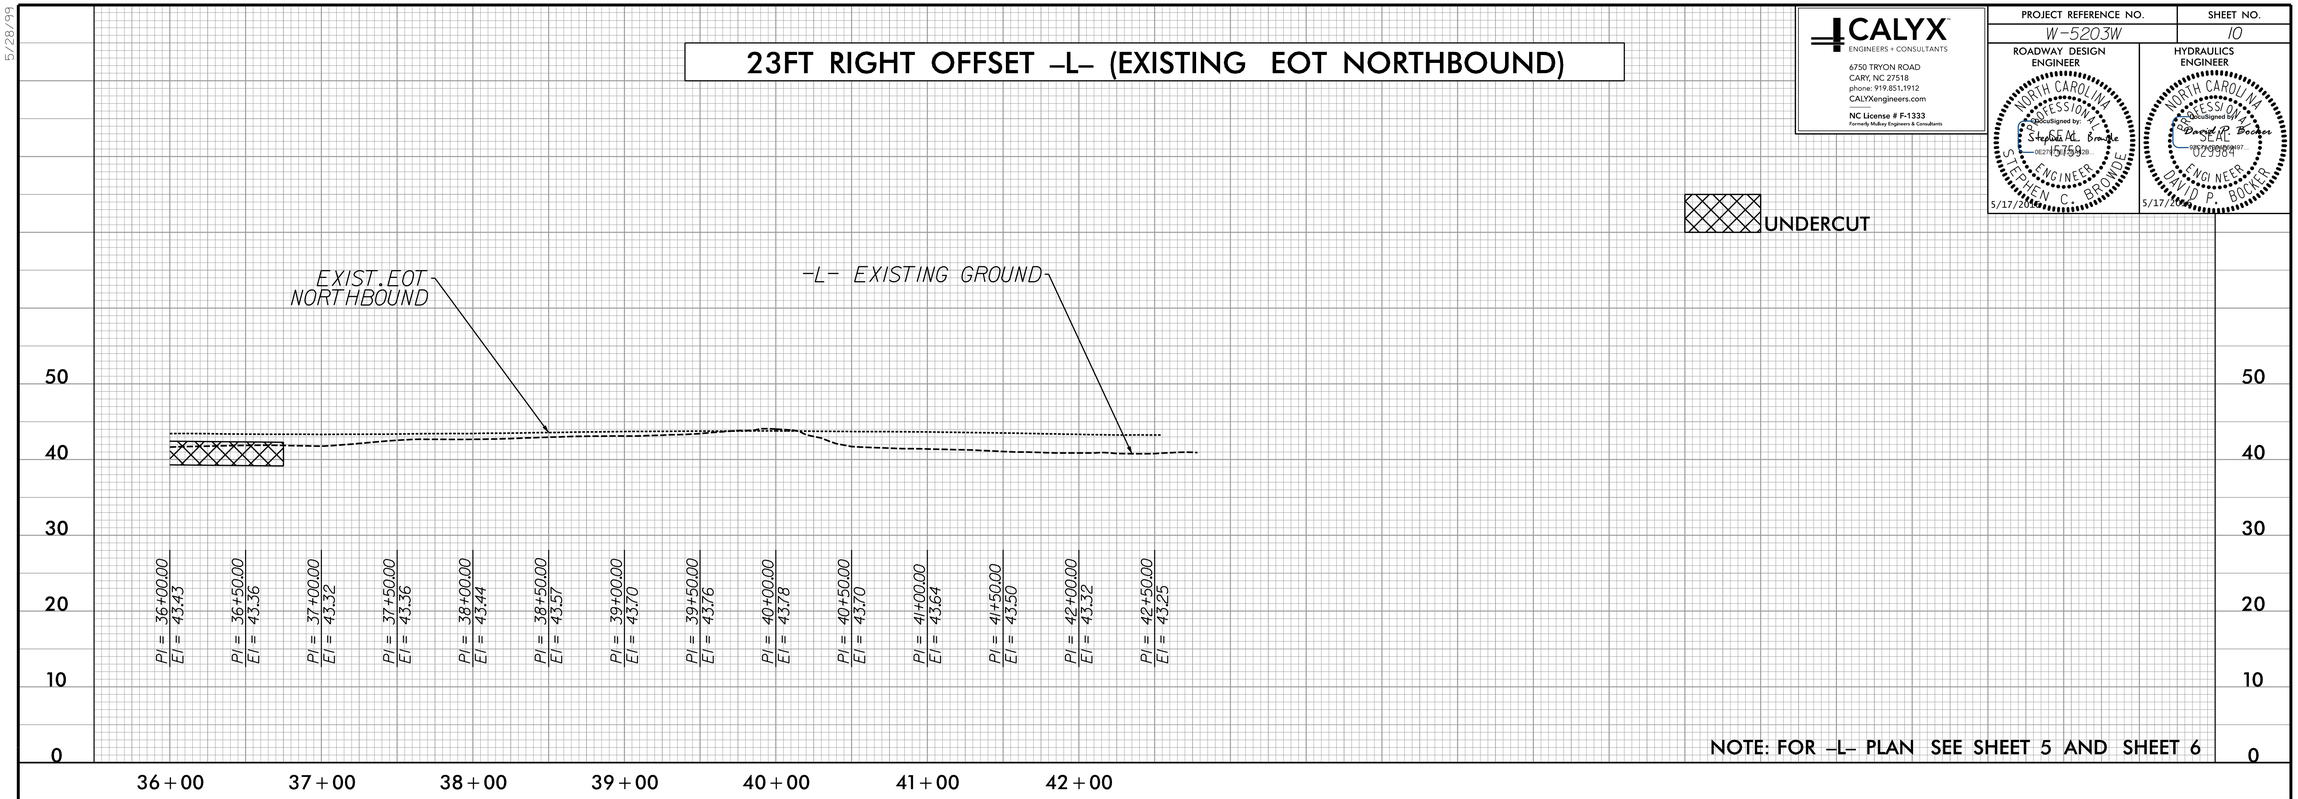

NOTE: FOR –L– PLAN SEE SHEET 5 AND SHEET 6

5/16/2016
R:\Roadway\Proj\W-5203W_rdy_PFL.dgn
Ekeys