PROJECT REFERENCE NO.	SHEET NO.
W-5203W	EC-09/CONST.06
R/W SHEET NO.	
ROADWAY DESIGN ENGINEER	HYDRAULICS ENGINEER

REVISIONS

8/17/99

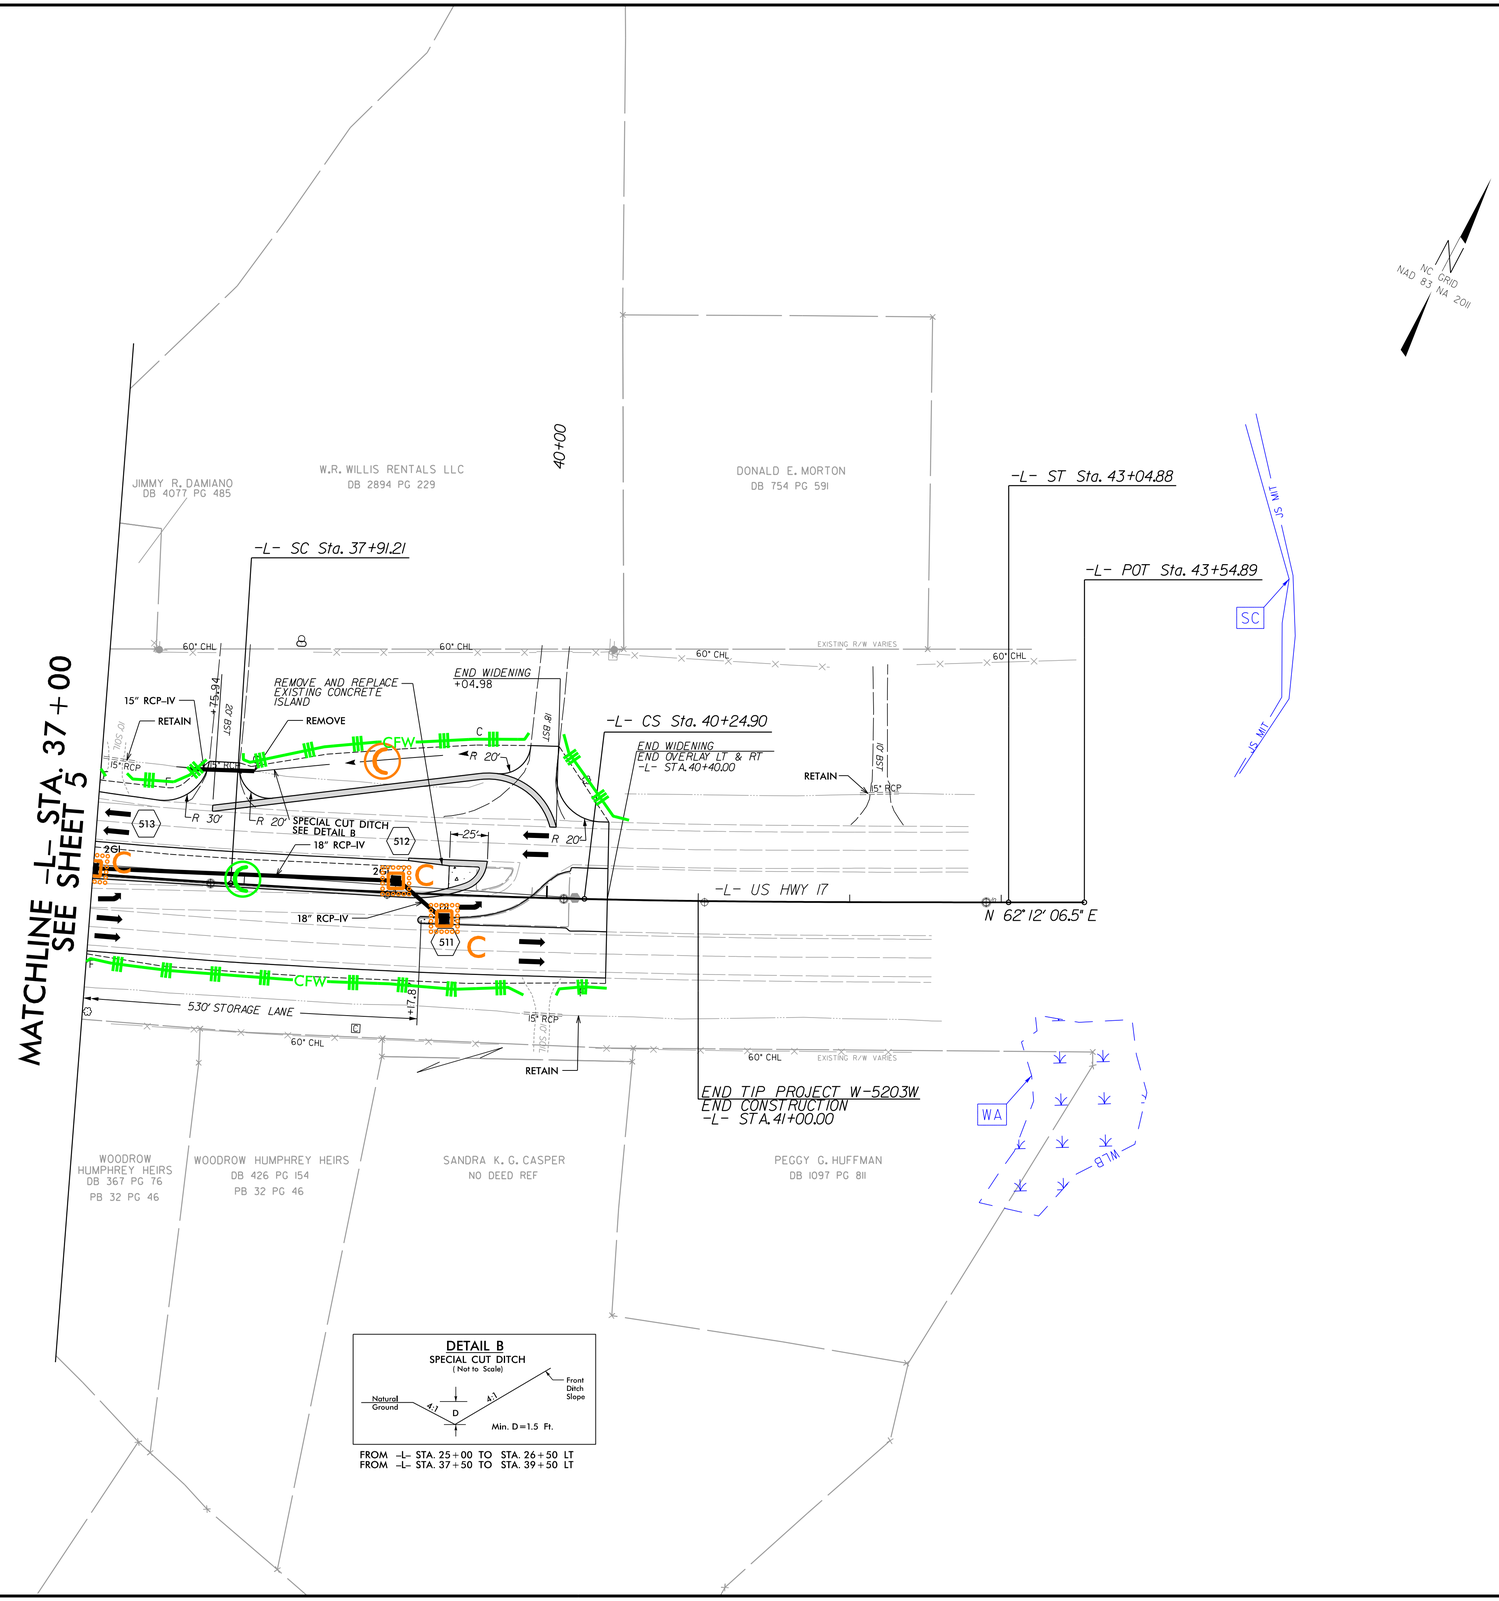

NOTE:
FOR -L- PROFILE SEE SHEETS 8 AND 10
FOR MONOLITHIC ISLAND DETAIL SEE SHEET 2A

3/28/2016
R:\Environmental\W-5203W_hyd_EC_PSH09.dgn
FLEWIS