DocuSign Envelope ID: 4512C390-86B7-4F6F-B503-D7A67DCE8CFA

PROJECT REFERENCE NO.	SHEET NO.
W-5203W	PMP-2

APPROVED: DocuSigned by: R. Matthew Thigpen 83E691197BB04E8...

DATE: 5/17/2016

SEAL

NORTH CAROLINA PROFESSIONAL SEAL 034343 ENGINEER MATTHEW THIGPEN

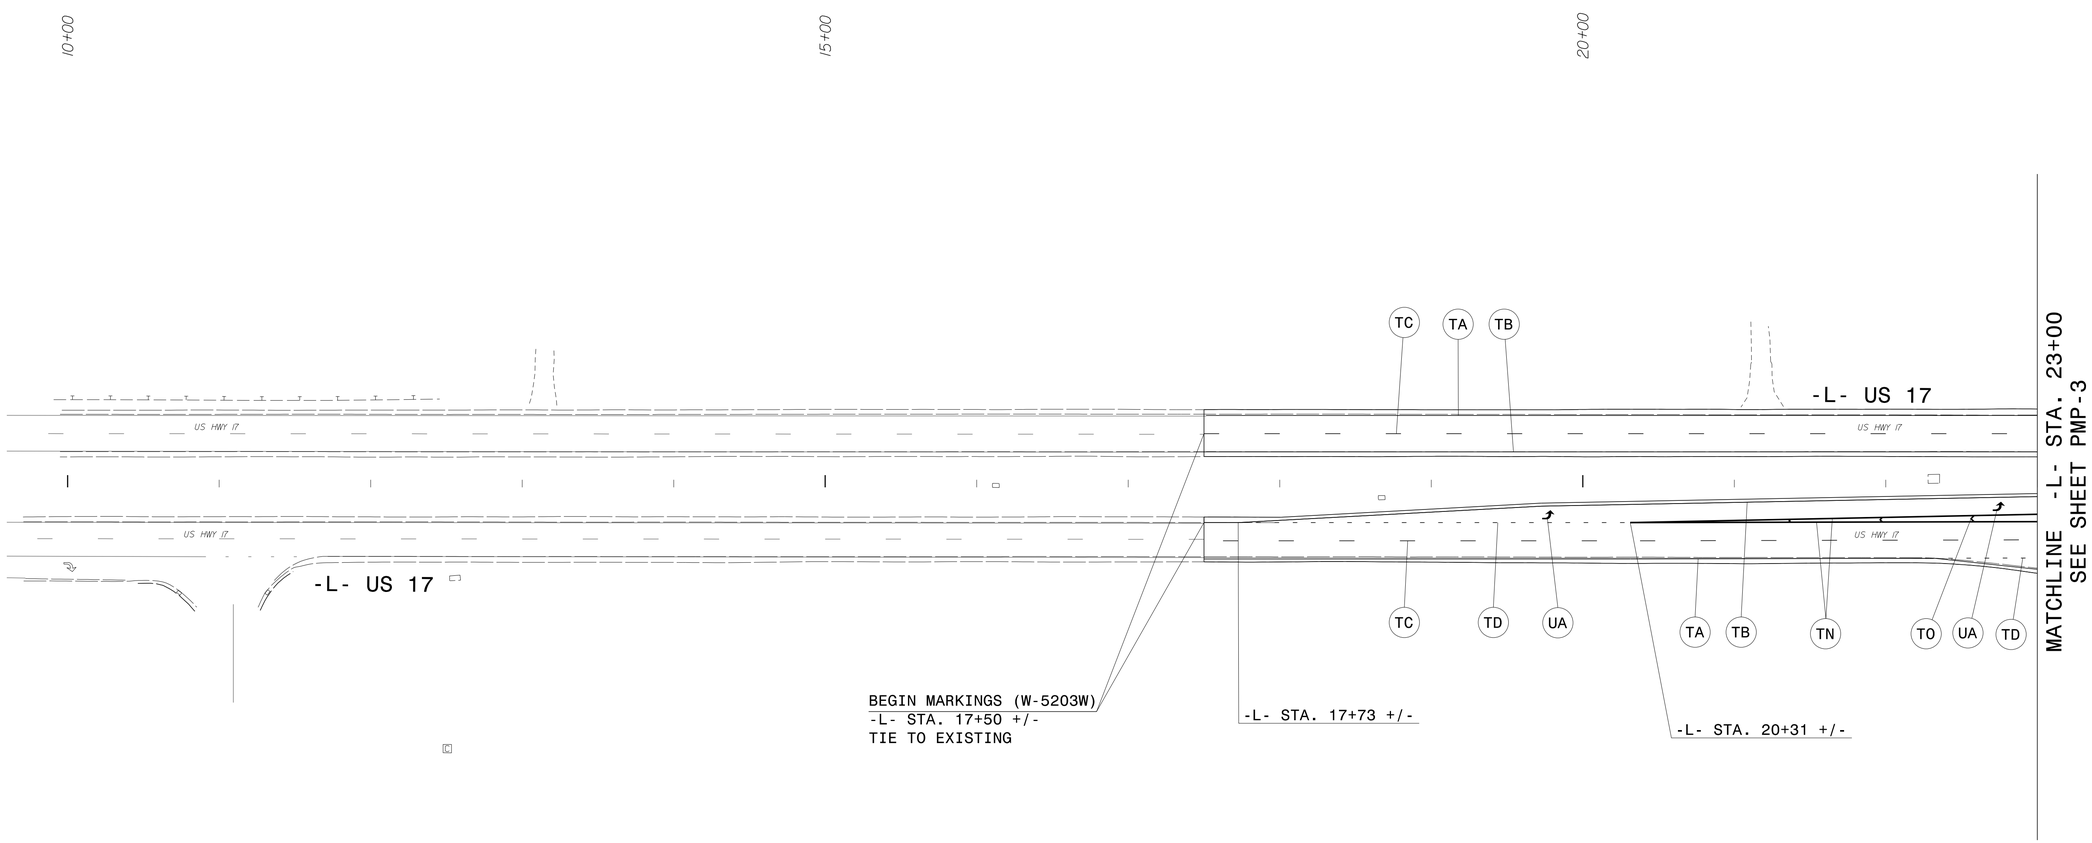

PAVEMENT MARKING SCHEDULE

SYMBOL	DESCRIPTION
TA	WHITE EDGELINE (4", 90 MIL)
TB	YELLOW EDGELINE (4", 90 MIL)
TC	10FT. WHITE SKIP (4", 120 MIL)
TD	3FT.- 9FT./SP WHITE MINISKIP (4", 120 MIL)
TN	WHITE GORELINE (8", 90 MIL)
TO	WHITE DIAGONAL (8", 90 MIL)
UA	LEFT TURN ARROW (90 MIL)

PAVEMENT MARKING DETAIL

5/16/2016
12:10:07 PM
C:\pwworking\Raleigh\38369\84 NCDOT-MulkeyT04(W-5203W)\cad\te\planset\Pavement Marking\W-5203W_pm_PSH04.dgn
User:mthigpen