DocuSign Envelope ID: 4512C390-86B7-4F6F-B503-D7A67DCE8CFA

PROJECT REFERENCE NO.	SHEET NO.
W-5203W	PMP-3

APPROVED: DocuSigned by: R. Matthew Thigpen 83E691197BB04E8...

DATE: 5/17/2016

SEAL

NORTH CAROLINA PROFESSIONAL SEAL 034343 ENGINEER MATTHEW THIGPEN

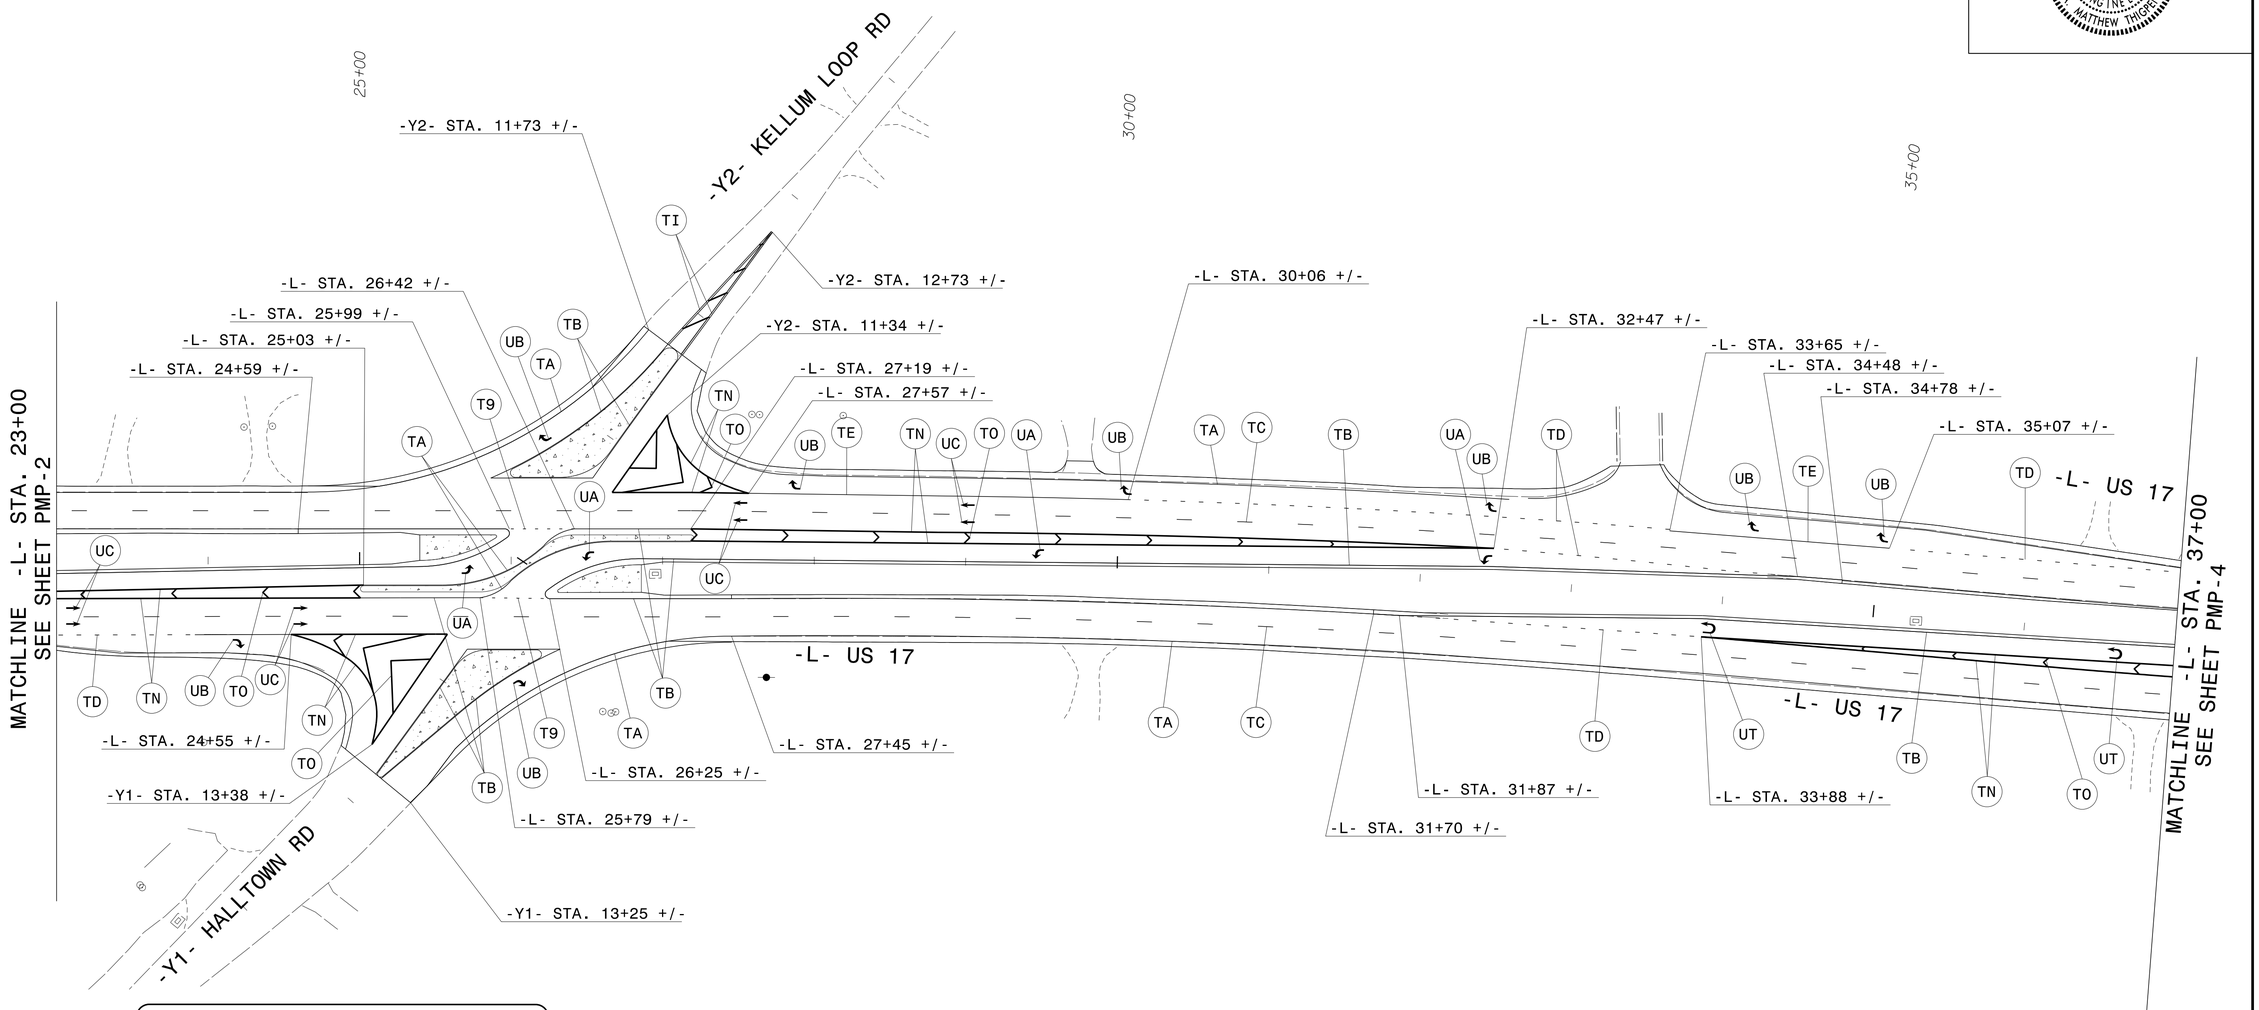

PAVEMENT MARKING SCHEDULE

SYMBOL	DESCRIPTION
T9	2FT.- 6FT./SP YELLOW MINISKIP (4", 120 MIL)
TA	WHITE EDGELINE (4", 90 MIL)
TB	YELLOW EDGELINE (4", 90 MIL)
TC	10 FT. WHITE SKIP (4", 120 MIL)
TD	3FT.- 9FT./SP WHITE MINISKIP (4", 120 MIL)
TE	WHITE SOLID LANE LINE (4", 120 MIL)
TI	YELLOW DOUBLE CENTER (4", 120 MIL)
TN	WHITE GORELINE (8", 90 MIL)
TO	WHITE DIAGONAL (8", 90 MIL)
UA	LEFT TURN ARROW (90 MIL)
UB	RIGHT TURN ARROW (90 MIL)
UC	STRAIGHT ARROW (90 MIL)
UT	U-TURN ARROW (90 MIL)

PAVEMENT MARKING DETAIL

5/16/2016
Z:\Projects\Raleigh\38369.04 NCDOT-MulkeyT04\W-5203W\cad\te\planset\Pavement Marking\W-5203W_pmp_PSH05.dgn
Usermthigpen