PROJECT REFERENCE NO.	SHEET NO.
SR-5001CB	10

ROADWAY DESIGN ENGINEER	HYDRAULICS ENGINEER
NORTH CAROLINA PROFESSIONAL SEAL 037439 ENGINEER DAVID B. LEONARD	NORTH CAROLINA PROFESSIONAL SEAL 024897 ENGINEER W. John Twisdale, Jr.
4/27/2017 11:08 AM PDT	4/27/2017 8:15 AM PDT
PROJECT DESIGN ENGINEER	HYDRAULICS ENGINEER

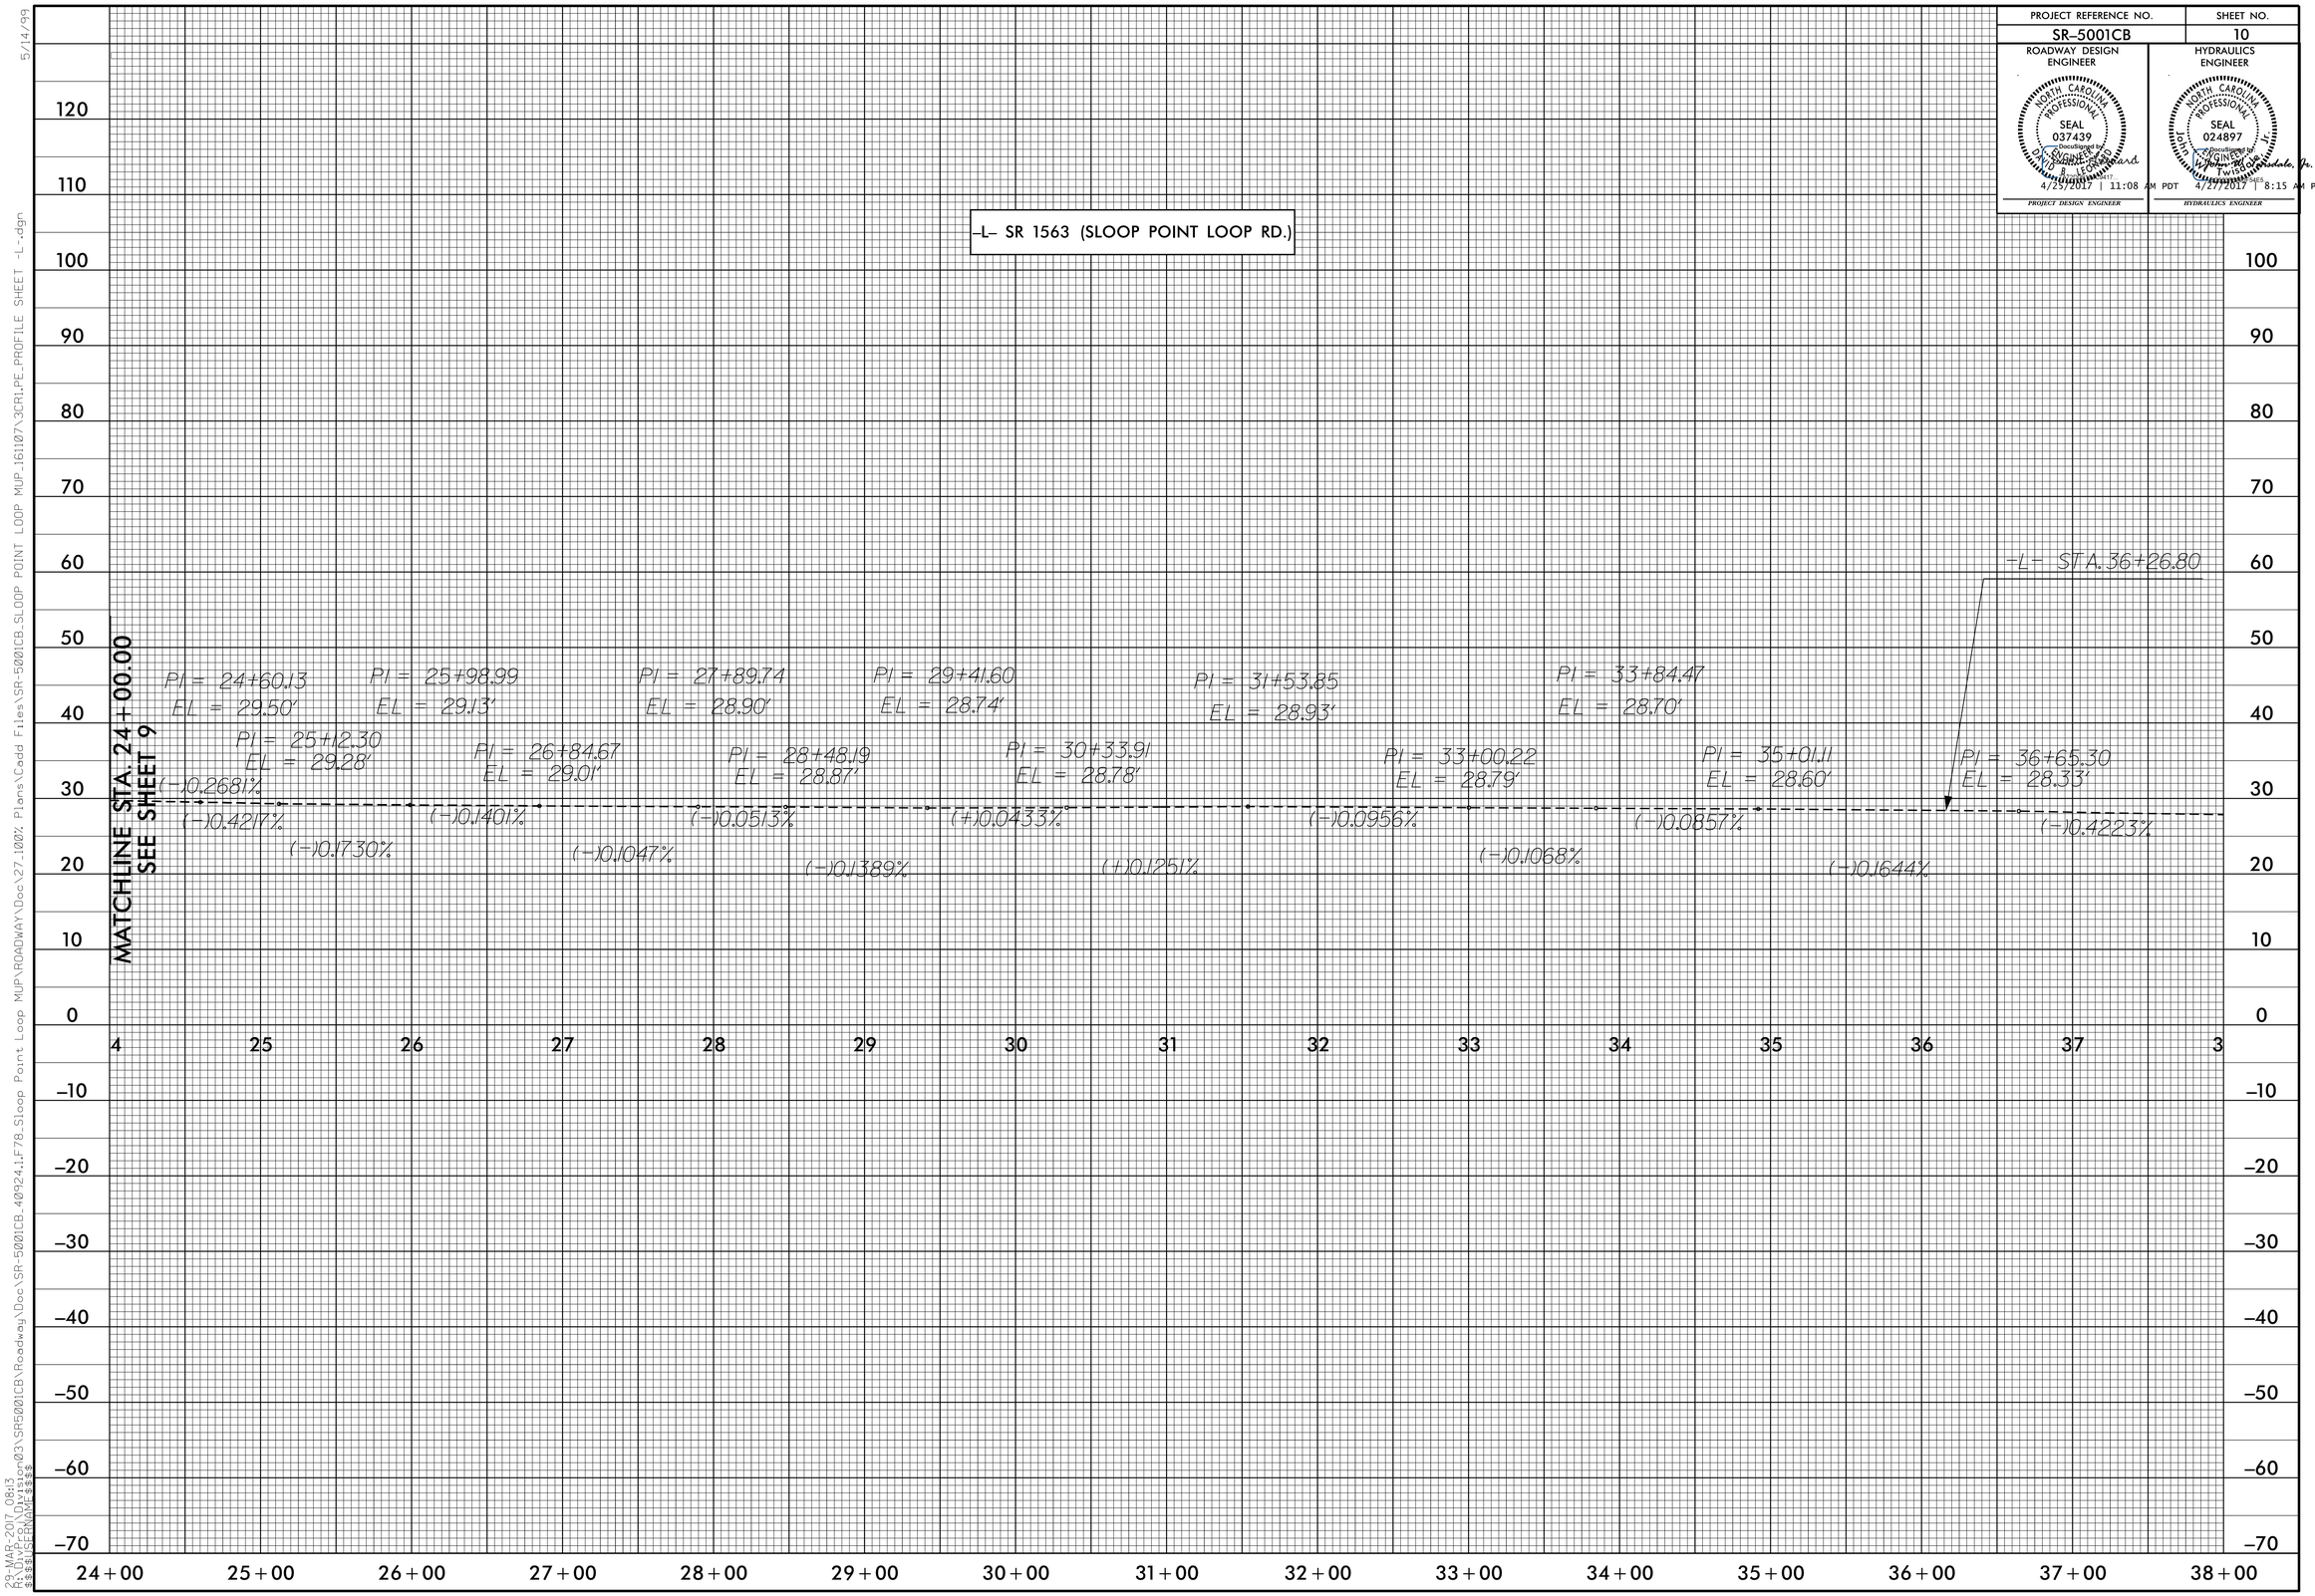

5/14/99

23-MAR-2017 08:13
R:\Roadway\Proj\sr03\SR5001CB\Roadway\Doc\SR-5001CB_40924.1.F78_Sloop Point Loop MUP\ROADWAY\Doc\27.100% Plans\Cadd Files\SR-5001CB_SLOOP POINT LOOP MUP_161107\3CR1_PE_PROFILE SHEET -L-.dgn
$$$$USERNAME$$$$