PROJECT REFERENCE NO.	SHEET NO.
SR-5001CB	PM-2

NORTH CAROLINA PROFESSIONAL SEAL 037439 ENGINEER DAVID M. GOODWARD

4/25/2017 11:08 AM PDT

DIVISION DESIGN ENGINEER

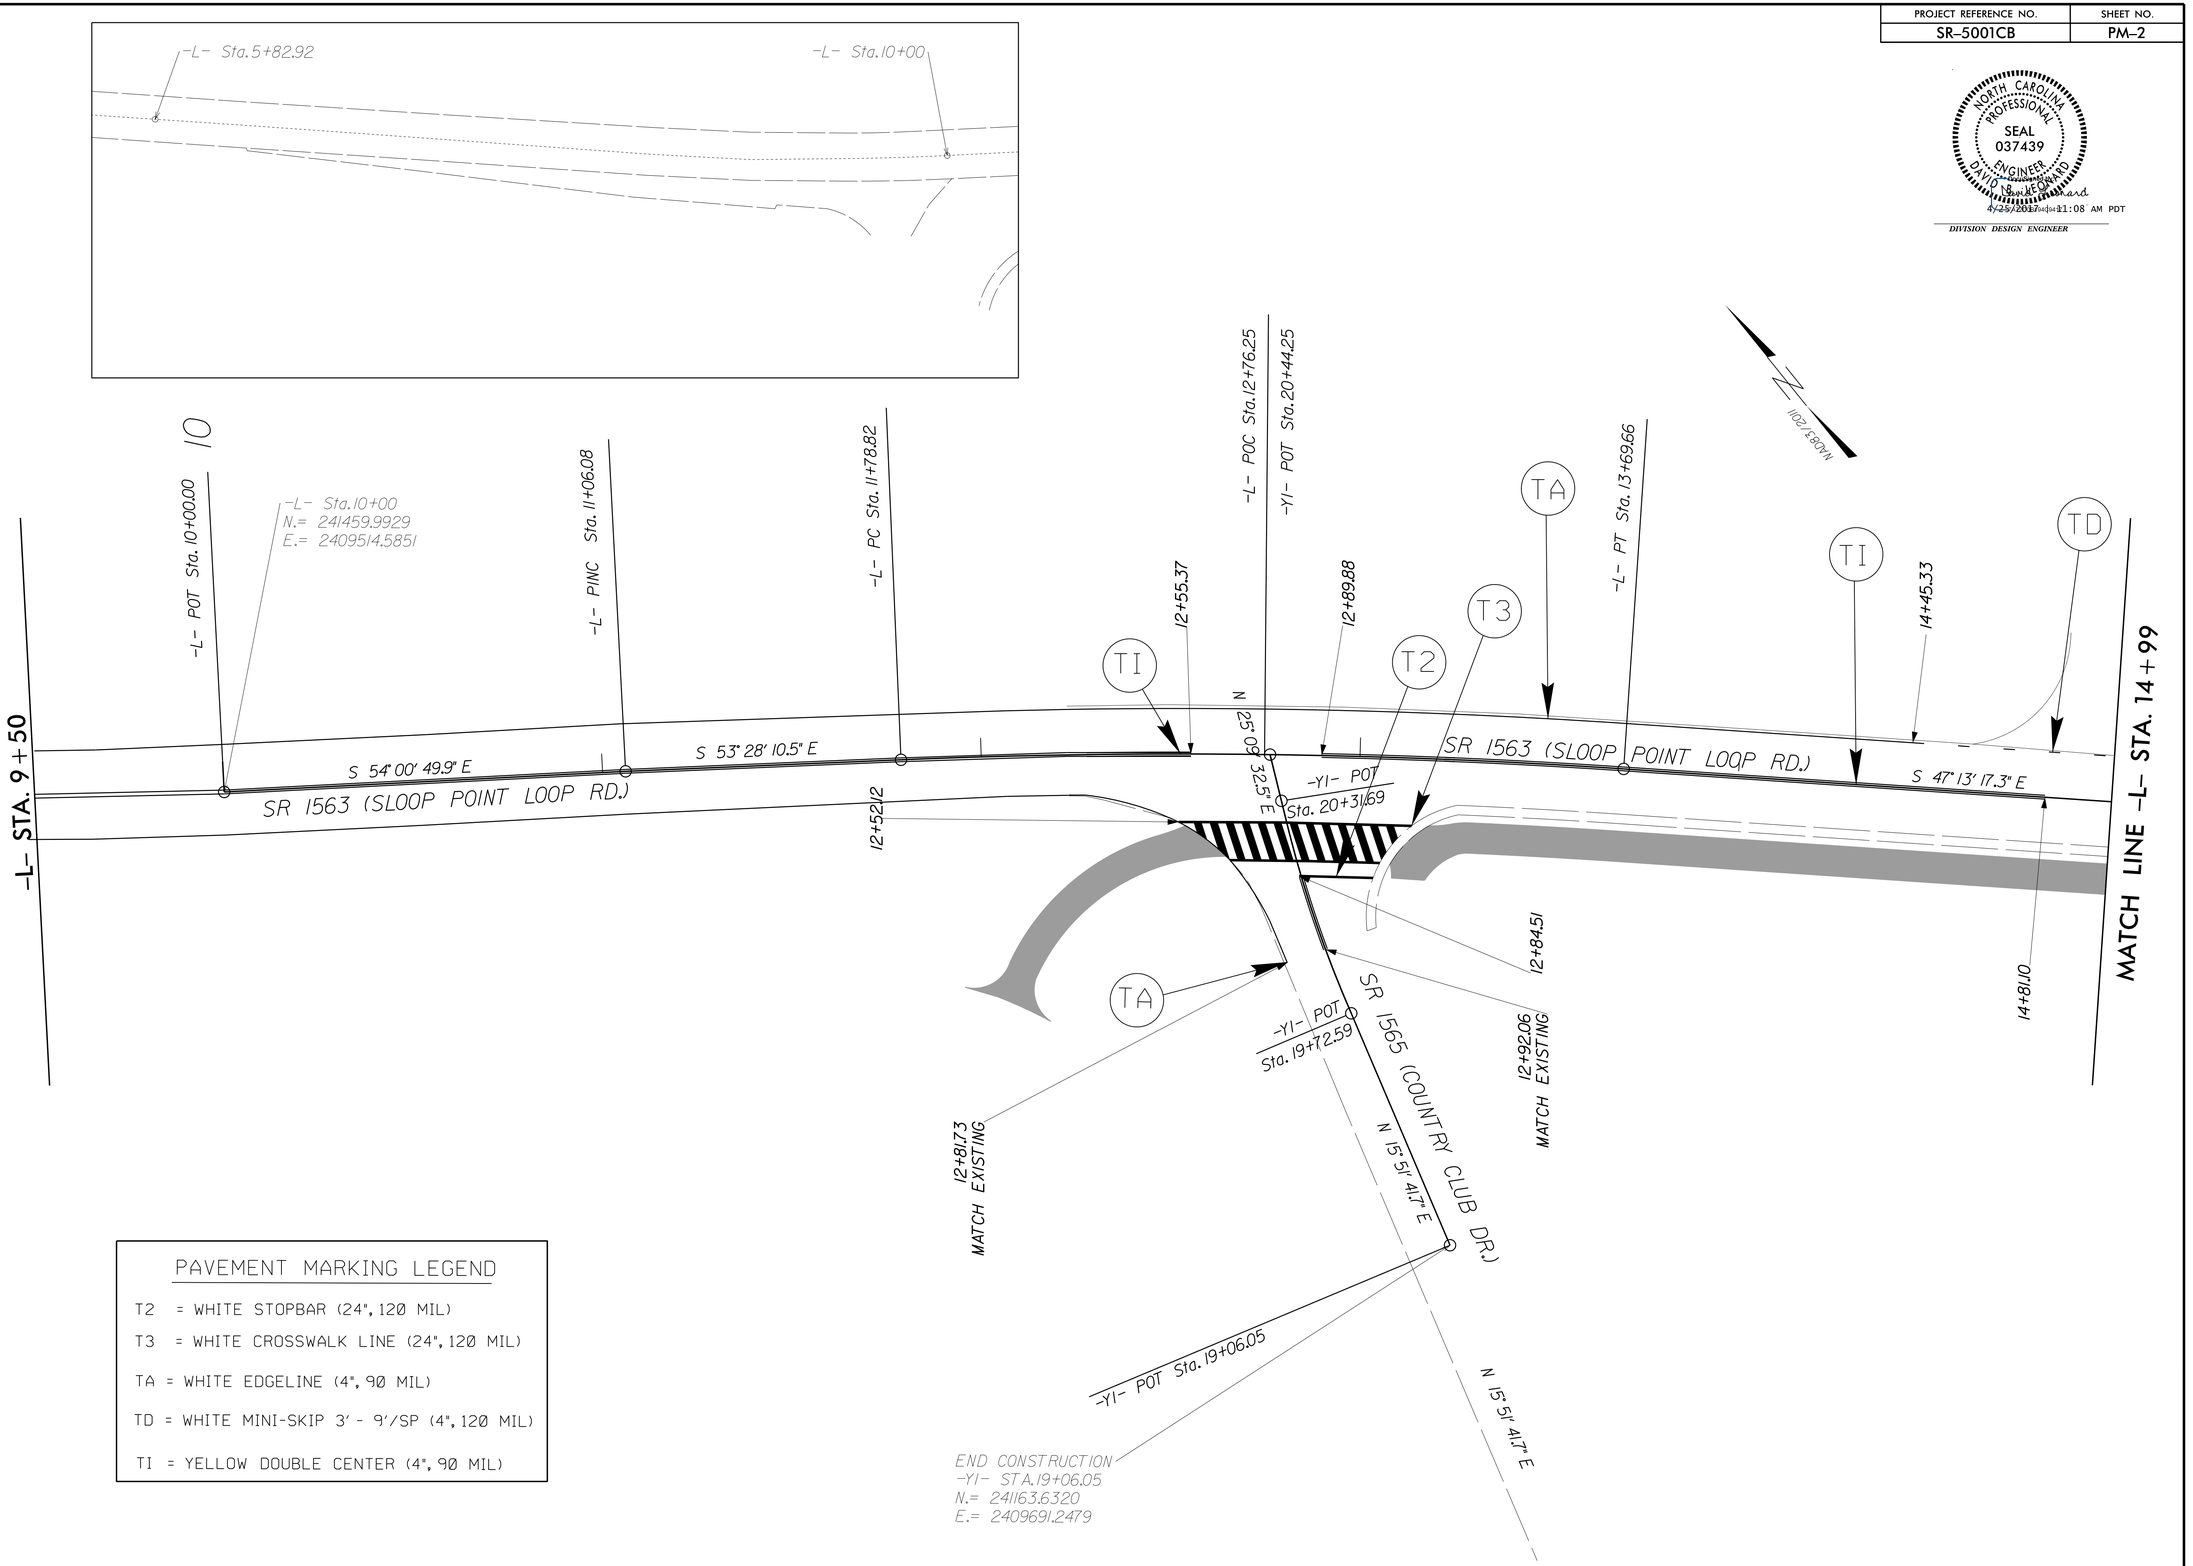

PAVEMENT MARKING LEGEND

T2 = WHITE STOPBAR (24", 120 MIL)

T3 = WHITE CROSSWALK LINE (24", 120 MIL)

TA = WHITE EDGELINE (4", 90 MIL)

TD = WHITE MINI-SKIP 3' - 9'/SP (4", 120 MIL)

TI = YELLOW DOUBLE CENTER (4", 90 MIL)

REVISIONS

8/17/99

01-MAR-2017 14:30
R:\Traffic\Operations\Signs\Sign03\SR5001CB\Roadway\Doc\SR-5001CB_409241.F78_Sloop Point Loop MUP\ROADWAY\Doc\27.100% Plans\Cadd Files\SR-5001CB_SLOOP POINT LOOP MUP_161107\3CR_PE_PMP2_PSH_4.dgn
$$$$USERNAME$$$$