PROJECT REFERENCE NO.	SHEET NO.
SR-5001CB	9

ROADWAY DESIGN ENGINEER

NORTH CAROLINA PROFESSIONAL SEAL 037439 ENGINEER DAVID SCOTT LOWARD

DocuSigned by: David Scott Loward 4/27/2017 | 11:08 AM PDT

PROJECT DESIGN ENGINEER

HYDRAULICS ENGINEER

NORTH CAROLINA PROFESSIONAL SEAL 024897 ENGINEER WILLIAM RUSSELL SODDEN, JR.

DocuSigned by: William Russell Sodden, Jr. 4/27/2017 | 8:15 AM PDT

HYDRAULICS ENGINEER

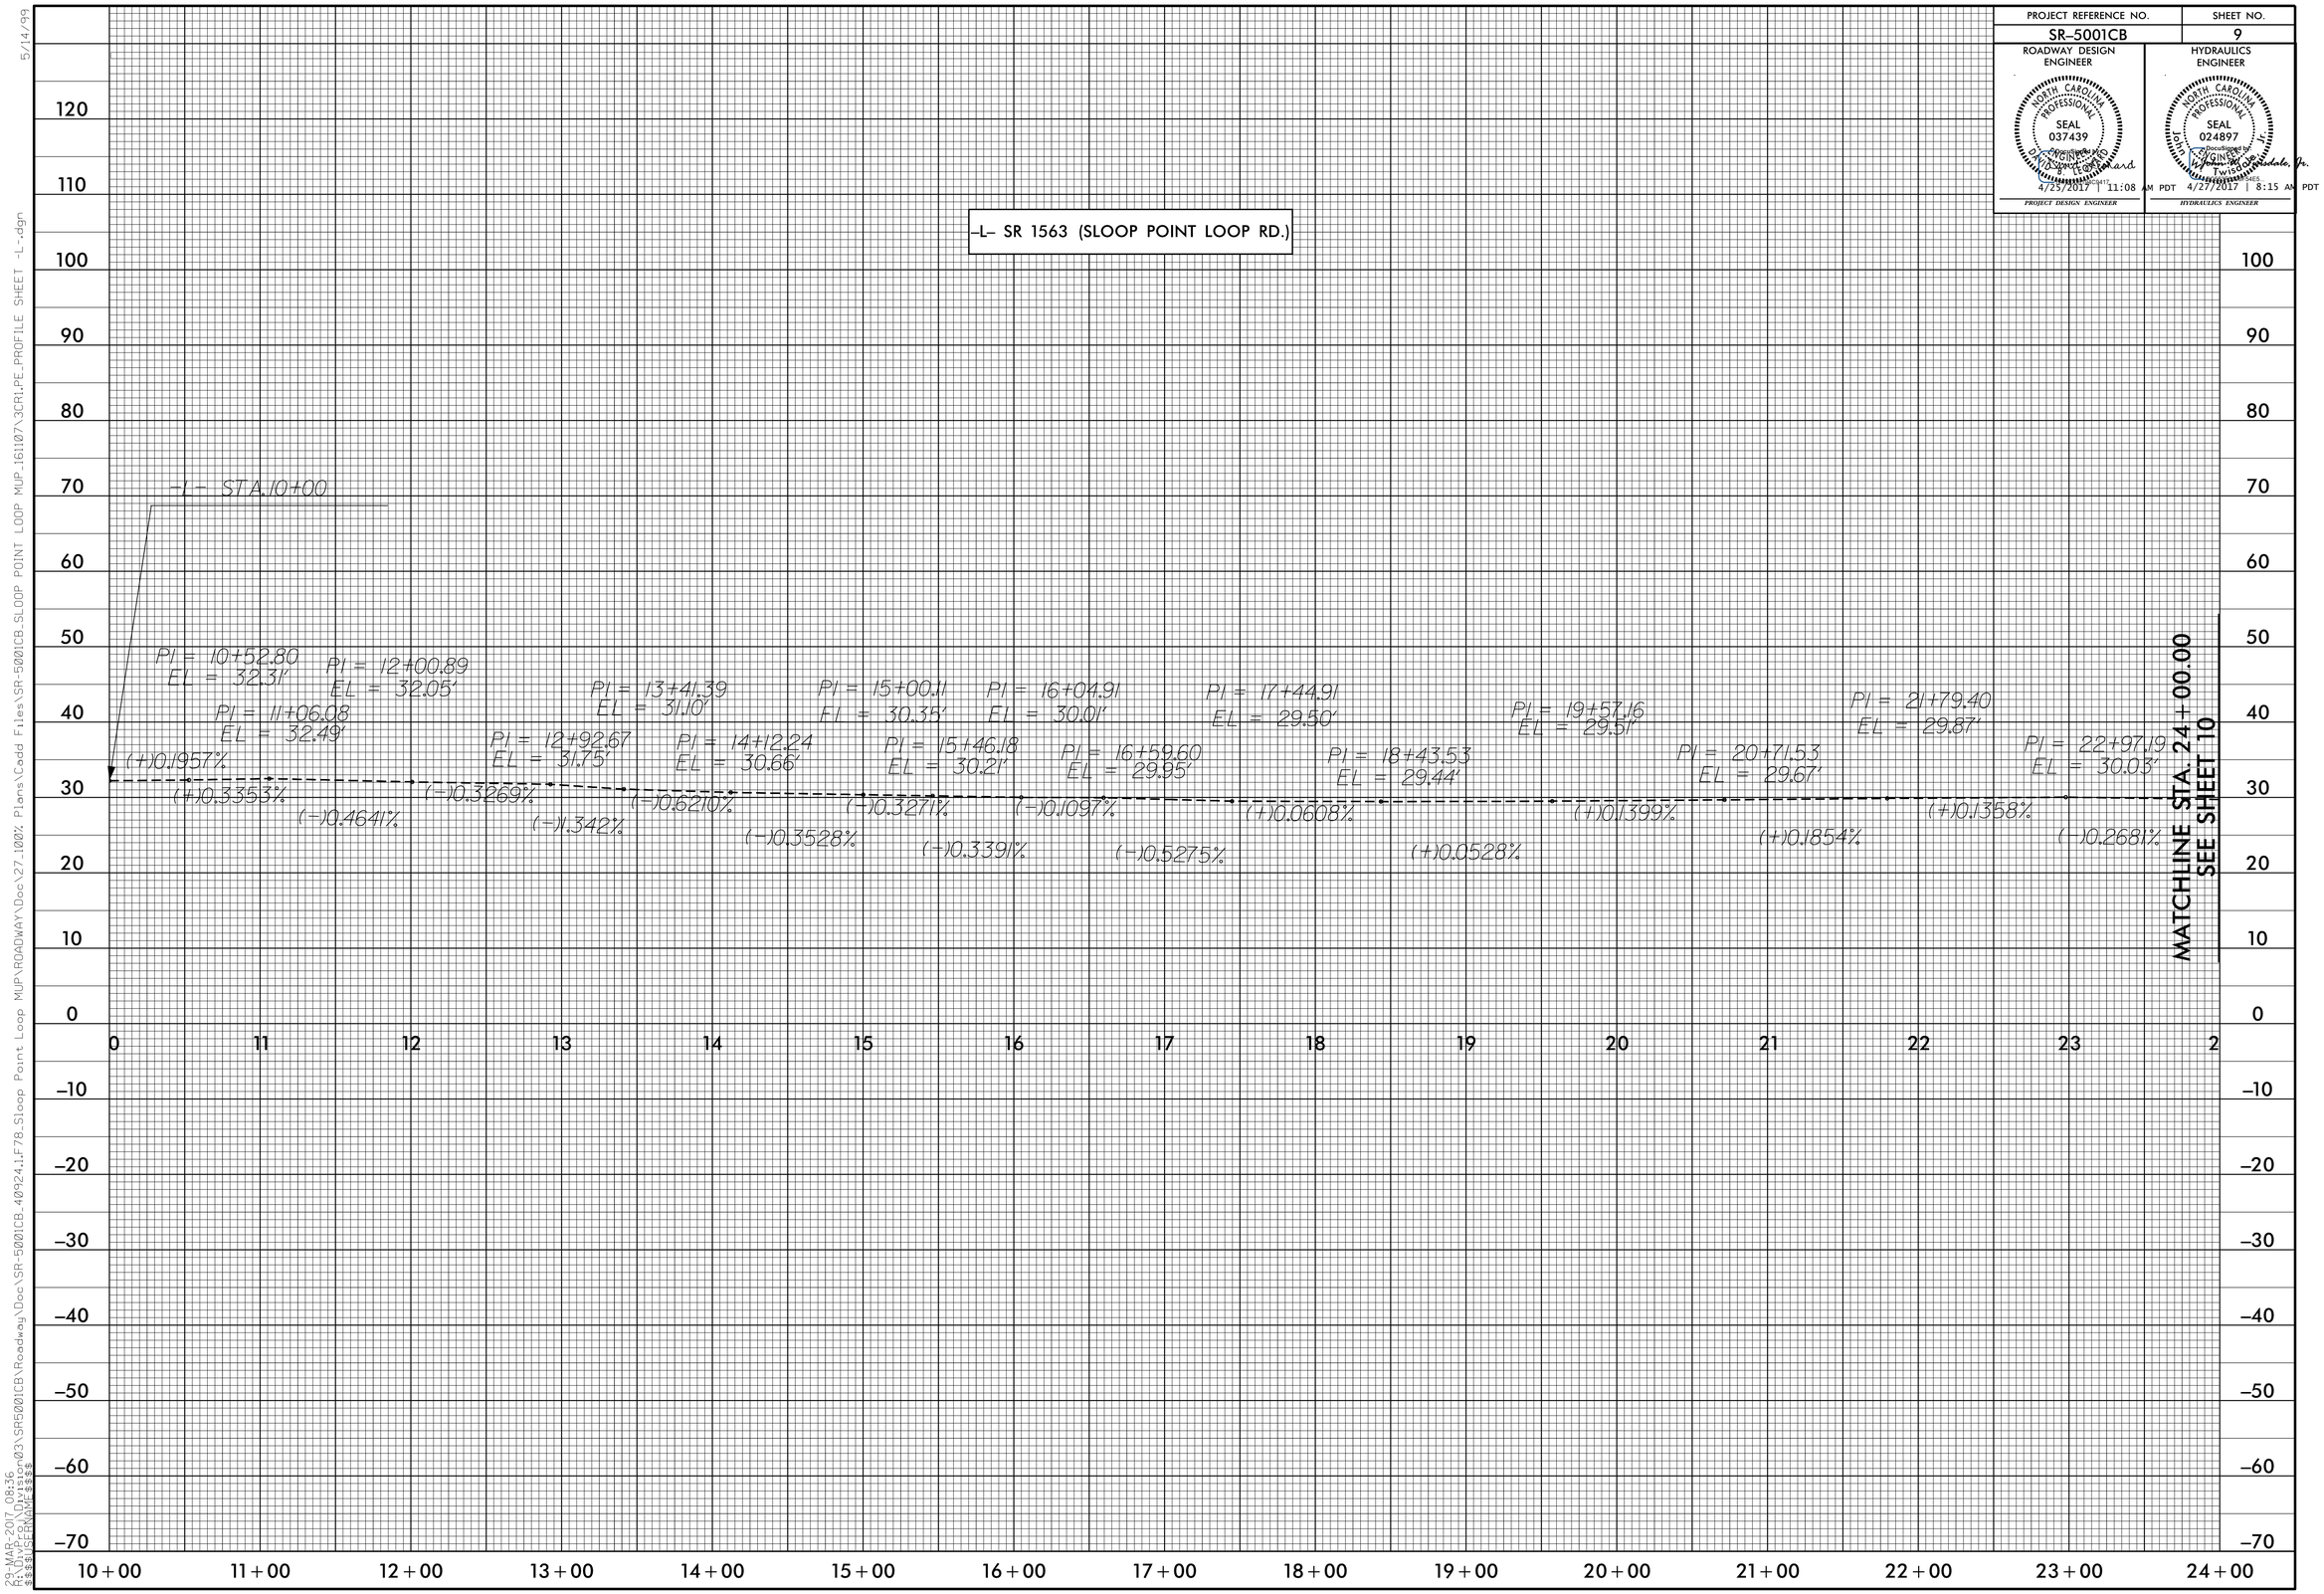

5/14/99
23-MAR-2017 08:36
R:\Roadway\Proj\R5001CB\Roadway\Doc\SR5001CB_40924.1.F78_Sloop Point Loop MUP\ROADWAY\Doc\27.100% Plans\Cadd Files\SR-5001CB_SLOOP POINT LOOP MUP_161107\3CR1_PE_PROFILE SHEET -L-.dgn
$$$$USERNAME$$$$