PROJECT REFERENCE NO.	SHEET NO.
SR-5001CB	7
R/W SHEET NO.	
ROADWAY DESIGN ENGINEER	HYDRAULICS ENGINEER

NORTH CAROLINA PROFESSIONAL SEAL 037439 ENGINEER DOUGLAS R. LEONARD
DocuSigned by: Douglas R. Leonard 4/25/2017 | 11:08 AM PDT
PROJECT DESIGN ENGINEER

NORTH CAROLINA PROFESSIONAL SEAL 024897 ENGINEER JOHN C. TWISDALE, JR.
DocuSigned by: John C. Twisdale, Jr. 4/27/2017 | 8:15 AM PDT
HYDRAULICS ENGINEER

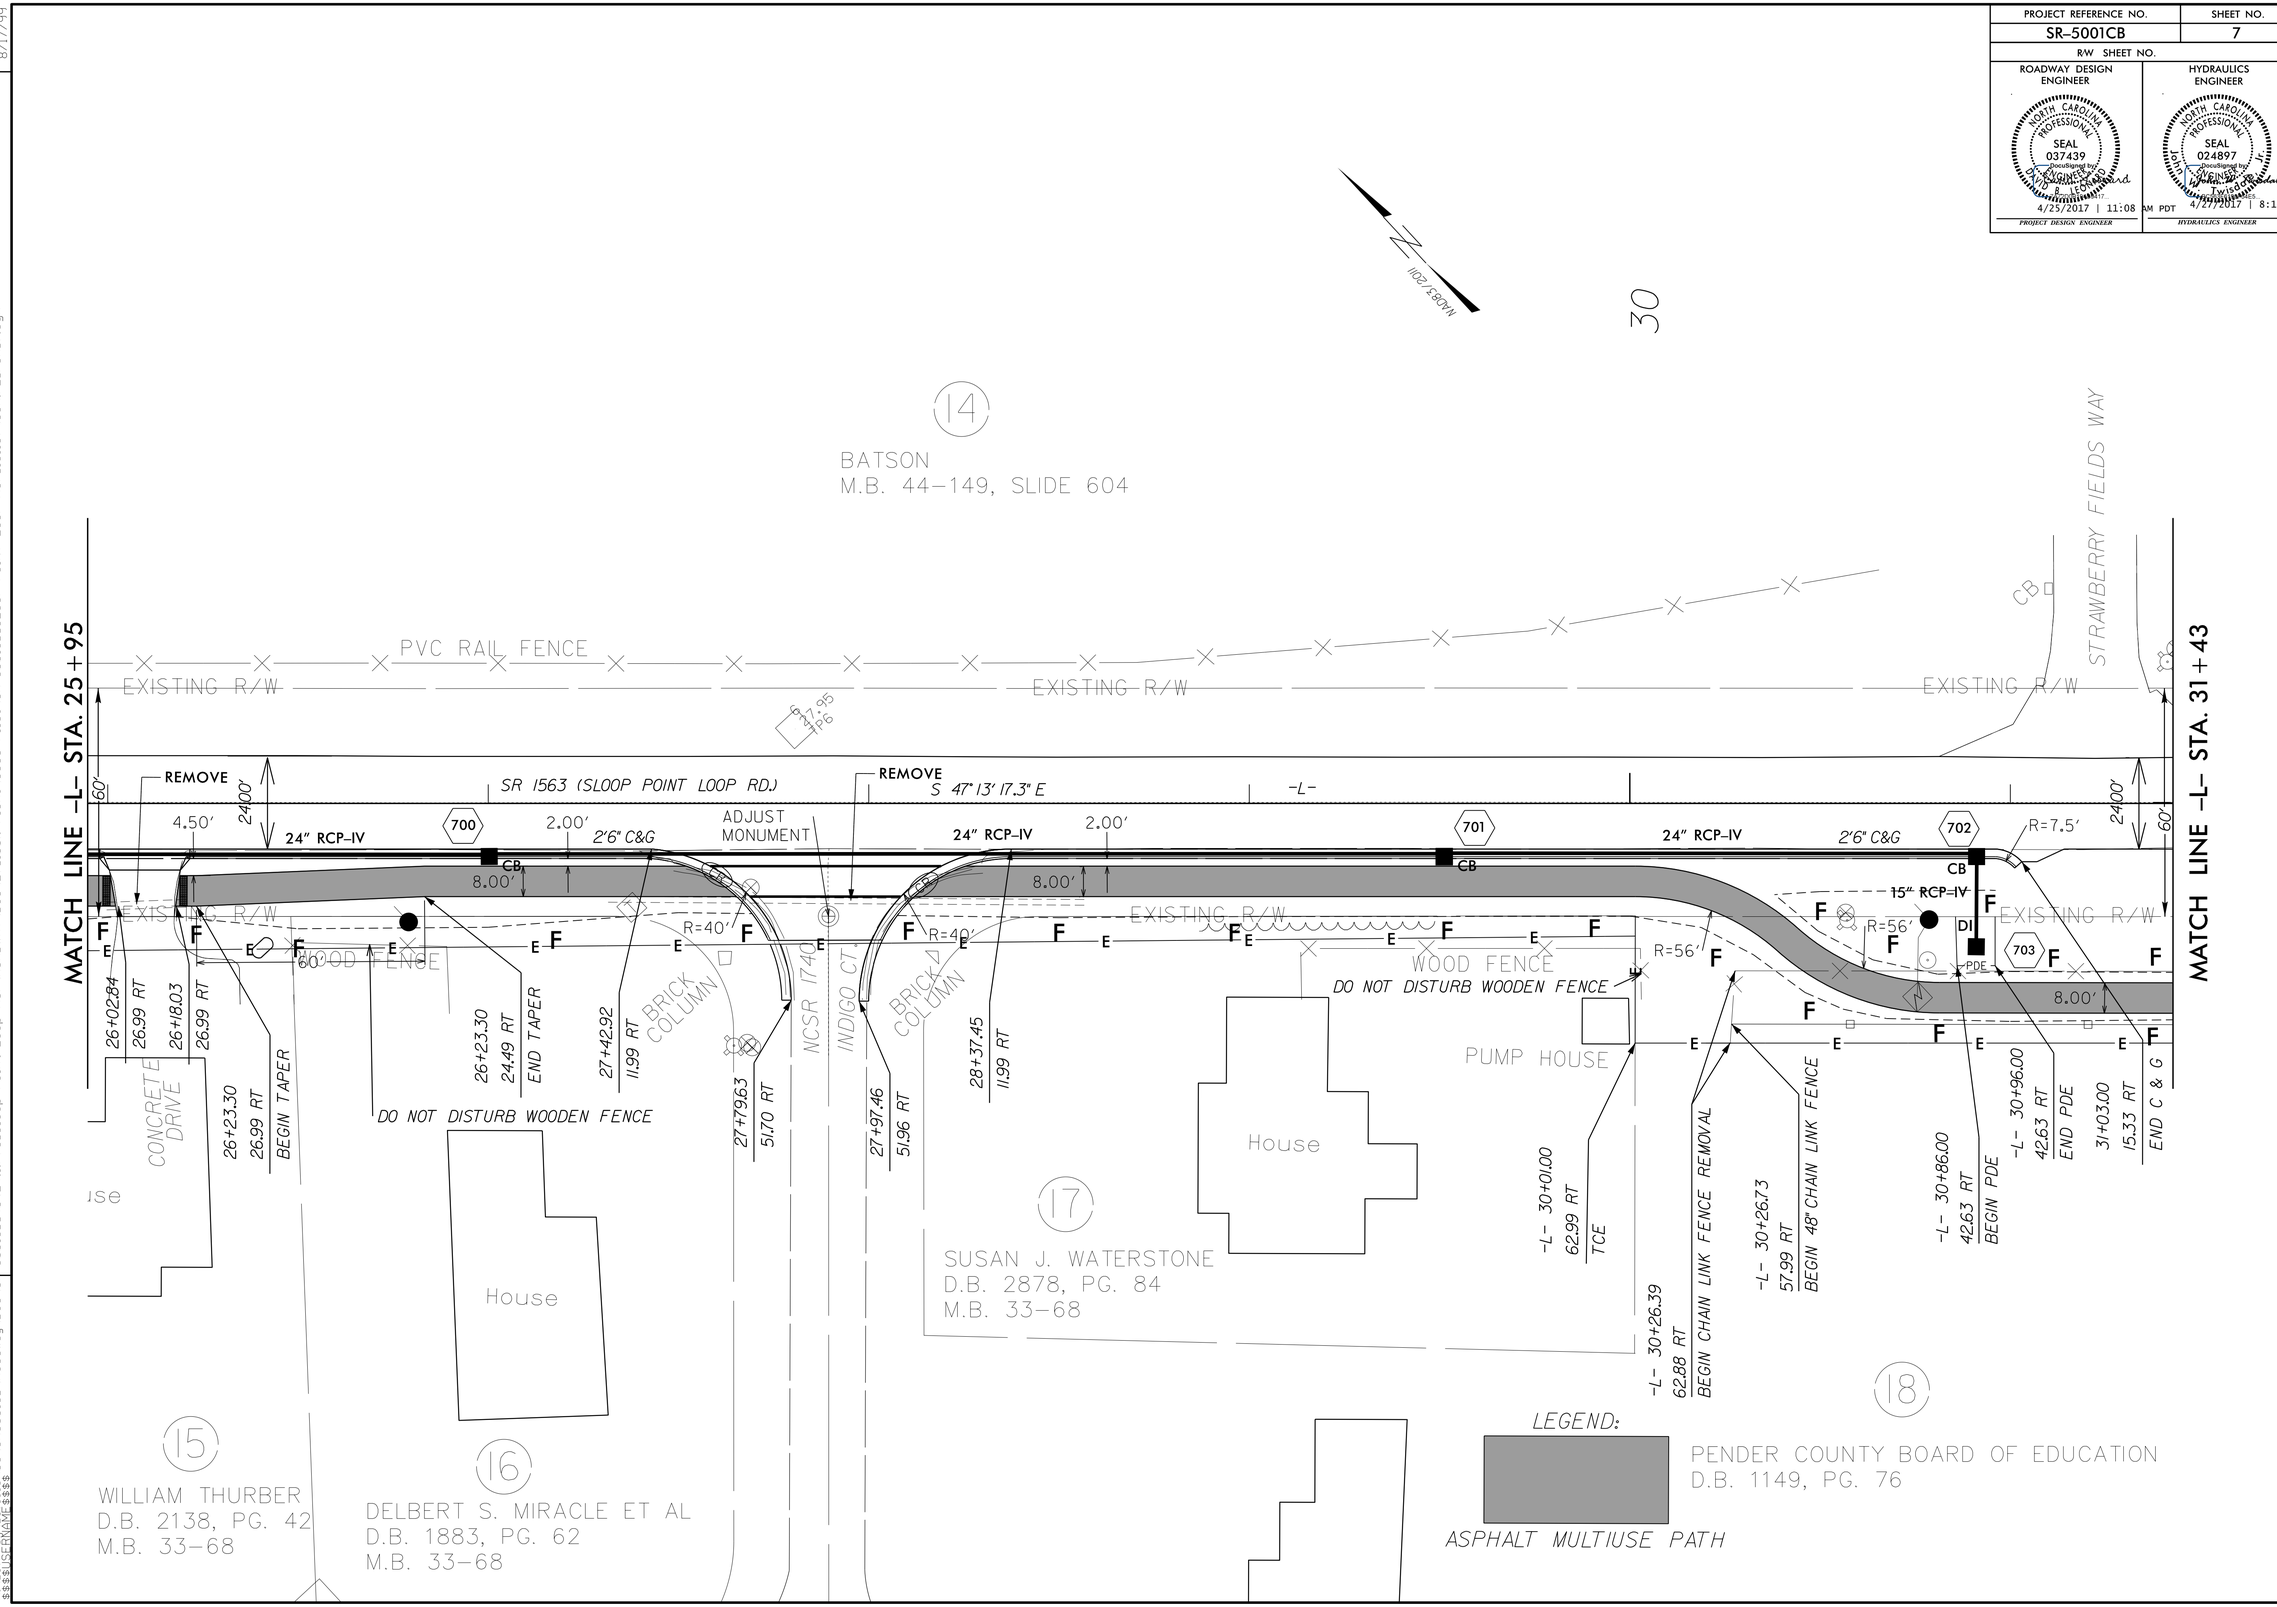

REVISIONS

8/17/99

13-APR-2017 15:42
R:\Roadway\Proj\sr03\SR5001CB\Roadway\Doc\SR-5001CB_40924.1.F78_Sloop Point Loop MUP\ROADWAY\Doc\27.100% Plans\Cadd Files\SR-5001CB_SLOOP POINT LOOP MUP_161107\3CR_PE_PSH_7.dgn
$$$$USERNAME$$$$