TIP PROJECT: SR-5001CB

CONTRACT: DC00151

STATE	STATE PROJECT REFERENCE NO.	SHEET NO.	TOTAL SHEETS
N.C.	SR-5001CB	1	

STATE PROJ. NO.	F.A. PROJ. NO.	DESCRIPTION
40924.1.F78	SRS-1563(3)	PE
40924.3.F78	SRS-1563(3)	CONSTRUCTION
2017CPT.03.13.20711		RESURFACING
44789		CONSTRUCTION

STATE OF NORTH CAROLINA
DIVISION OF HIGHWAYS

PENDER COUNTY

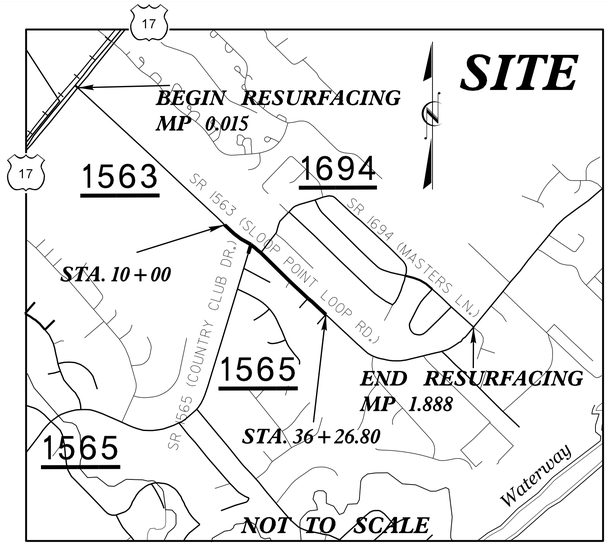

LOCATION: SR 1563 (SLOOP POINT LOOP RD.) FROM US 17 TO SR 1694 (MASTERS LN.)

TYPE OF WORK: INSTALL A MULTIUSE PATH, CURB & GUTTER, RESURFACING, AND DRAINAGE

NAD83 / 2011

-L- Sta.10+00
N.= 241459.9929
E.= 2409514.5851

-L- Sta.36+26.80
N.= 239699.6628
E.= 2411462.4350

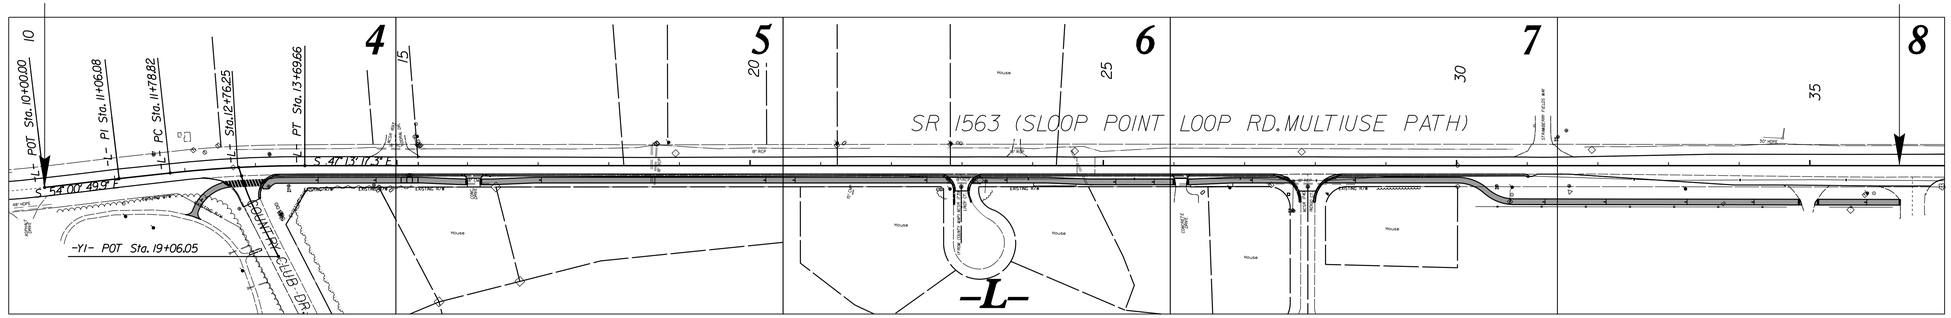

BEGIN PROJECT
BEGIN CONSTRUCTION
BEGIN RESURFACING
US 17 AT MP 0.015

END PROJECT
END CONSTRUCTION
END RESURFACING
SR 1694 (MASTERS LN.) AT MP 1.888

NOT TO SCALE

GRAPHIC SCALES

20 10 0 20 40
PLANS

DESIGN DATA

N/A

PROJECT LENGTH

-L- SR 1563 (SLOOP POINT LOOP RD.) = 1.873 MILES

Prepared In the Office of:
DIVISION OF HIGHWAYS
5501 BARBADOS BLVD., CASTLE HAYNE, NC, 28429

2012 STANDARD SPECIFICATIONS

RIGHT OF WAY DATE:
11 /2016

LETTING DATE:
05 /2017

DAVID B. LEONARD, PE
PROJECT DESIGN ENGINEER

JOHN W. TWISDALE, JR., PE
HYDRAULICS ENGINEER

JONATHAN W. MITCHELL
PROJECT DESIGN TECHNICIAN

ROADWAY DESIGN ENGINEER

NORTH CAROLINA PROFESSIONAL SEAL 027439 ENGINEER DAVID B. LEONARD

DocuSigned by: David B. Leonard
4/25/2017 | 11:08 AM PDT
PROJECT DESIGN ENGINEER

HYDRAULICS ENGINEER

NORTH CAROLINA PROFESSIONAL SEAL 034882 ENGINEER JOHN W. TWISDALE, JR.

DocuSigned by: John W. Twisdale, Jr.
4/27/2017 | 8:15 AM PDT
HYDRAULICS ENGINEER

DIVISION OF HIGHWAYS STATE OF NORTH CAROLINA

STATE OF NORTH CAROLINA DEPARTMENT OF TRANSPORTATION

09/08/99

03-APR-2017 15:04
R:\Roadway\Proj\40924.1.F78_Sloop Point Loop MUP\Roadway\Doc\SR-5001CB_40924.1.F78_Sloop Point Loop MUP_161107\3CR_PE_PSH_1.dgn
$$$$USERNAME$$$$