PROJECT REFERENCE NO.	SHEET NO.
SR-5001CB	8
R/W SHEET NO.	

ROADWAY DESIGN ENGINEER	HYDRAULICS ENGINEER
NORTH CAROLINA PROFESSIONAL SEAL 037439 ENGINEER DAVID R. LEONARD Docu Signed by: David R. Leonard 4/25/2017 | 11:08 AM PDT	NORTH CAROLINA PROFESSIONAL SEAL 024897 ENGINEER JOHN C. TWISDALE, JR. Docu Signed by: John C. Twisdale, Jr. 4/27/2017 | 8:15 AM PDT
PROJECT DESIGN ENGINEER	HYDRAULICS ENGINEER

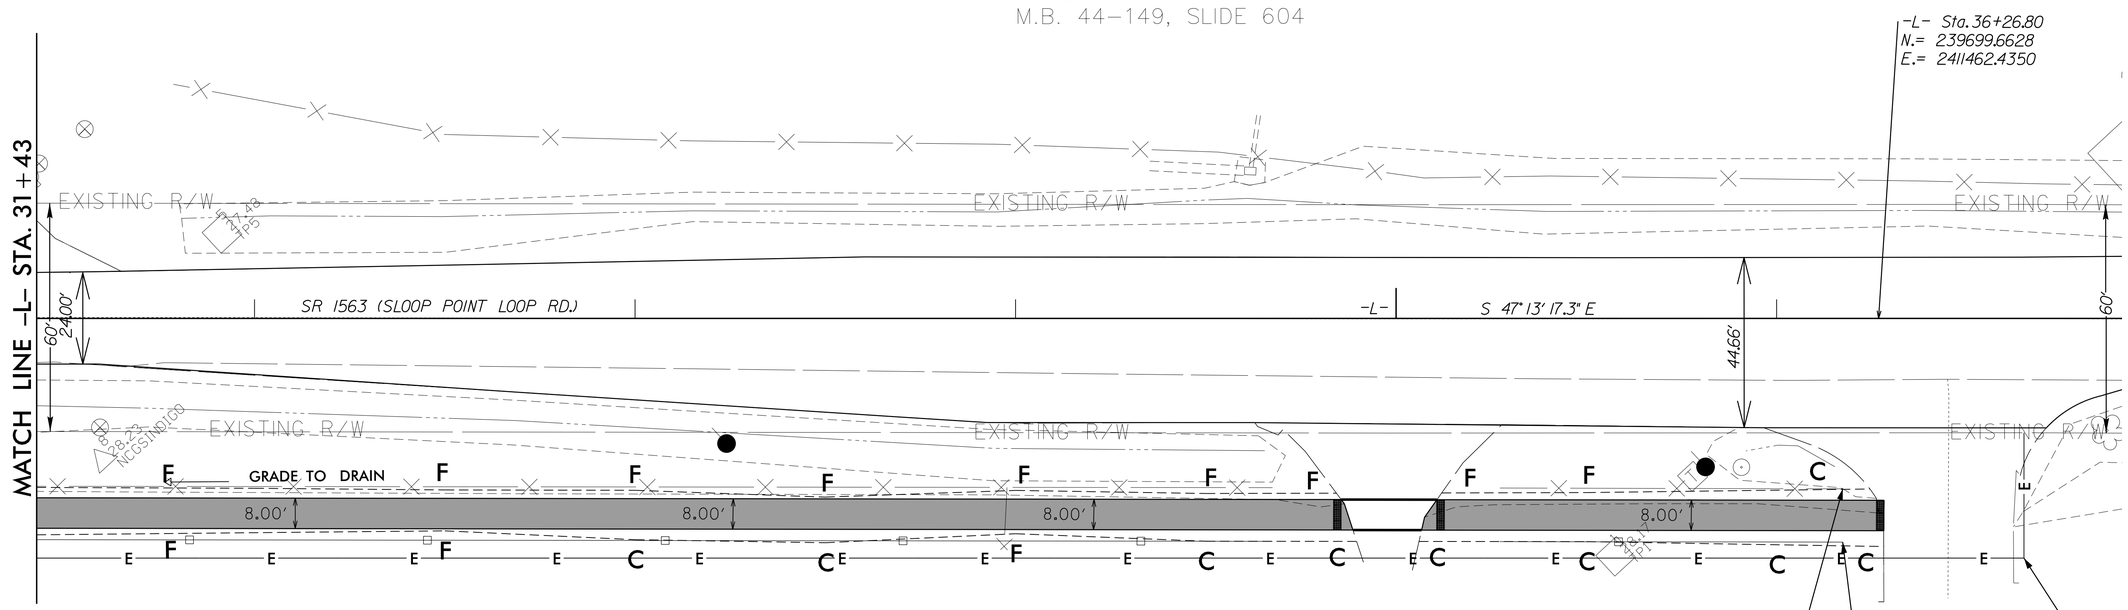

18

PENDER COUNTY BOARD OF EDUCATION
D.B. 1149, PG. 76

LEGEND:

ASPHALT MULTIUSE PATH

REVISIONS

8/17/99

13-APR-2017 15:53
R:\Roadway\Proj\03\SR5001CB\Roadway\Doc\SR-5001CB_40924.1.F78_Sloop Point Loop MUP\ROADWAY\Doc\27_100%_Plans\Cadd Files\SR-5001CB_SLOOP POINT LOOP MUP_161107\3CR_PE_PSH_8.dgn
$$$$USERNAME$$$$