PROJECT REFERENCE NO.	SHEET NO.
SR-5001CB	6
R/W SHEET NO.	
ROADWAY DESIGN ENGINEER	HYDRAULICS ENGINEER
NORTH CAROLINA PROFESSIONAL SEAL 037439 ENGINEER DAVID B. LEONARD — DocuSigned by: David B. Leonard — 4/25/2017 | 11:08 AM PDT	NORTH CAROLINA PROFESSIONAL SEAL 024897 ENGINEER JOHN W. FRANSEN JR. — DocuSigned by: John W. Fransen Jr. — 4/27/2017 | 8:15 AM PDT
PROJECT DESIGN ENGINEER	HYDRAULICS ENGINEER

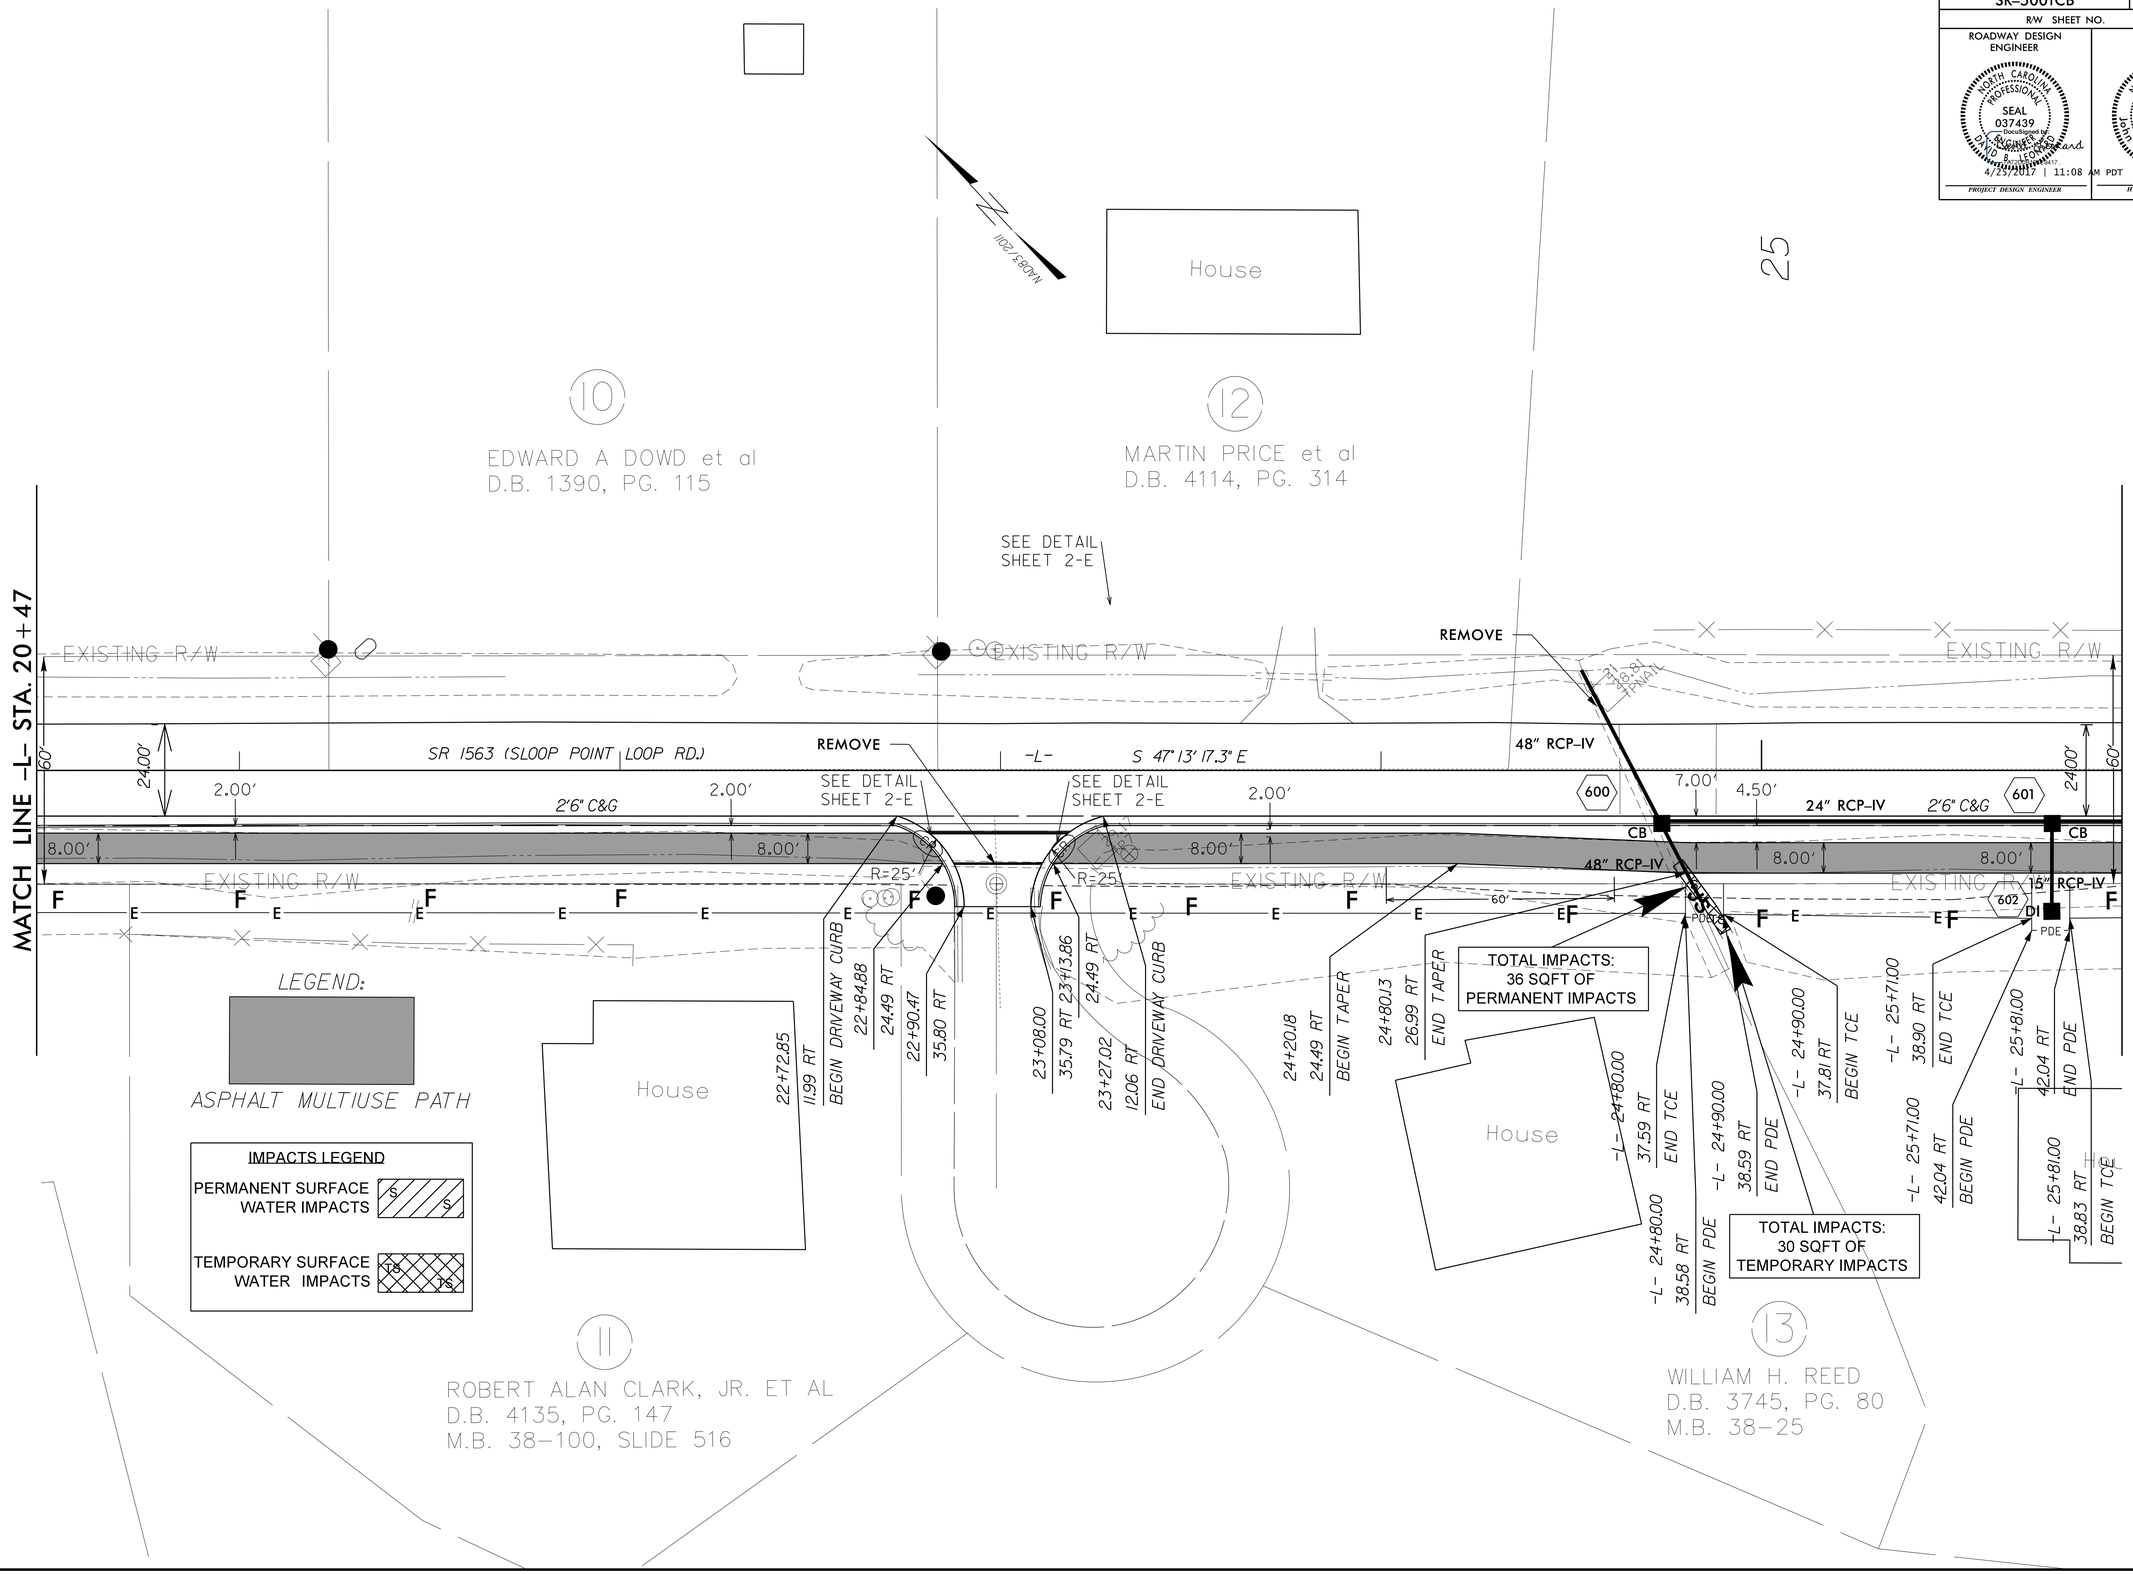

REVISIONS

8/17/99

13-APR-2017 15:34
R:\Roadway\Proj\sr03\SR5001CB\Roadway\Dgn\SR5001CB_RDWY_PROP.dgn
$$$$USERNAME$$$$

13-APR-2017 15:34
R:\Roadway\Doc\SR-5001CB_40924.1.F78_Sloop Point Loop MUP\ROADWAY\Doc\27_100% Plans\Cadd Files\SR-5001CB_SLOOP POINT LOOP MUP_161107\3CR_PE_PSH_6.dgn
$$$$USERNAME$$$$