PROJECT REFERENCE NO.	SHEET NO.
SR-5001CB	PM-6

NORTH CAROLINA PROFESSIONAL SEAL 037439 ENGINEER DAVID L. HOUDE, JR. BOARD

4/25/2017 11:08 AM PDT

DIVISION DESIGN ENGINEER

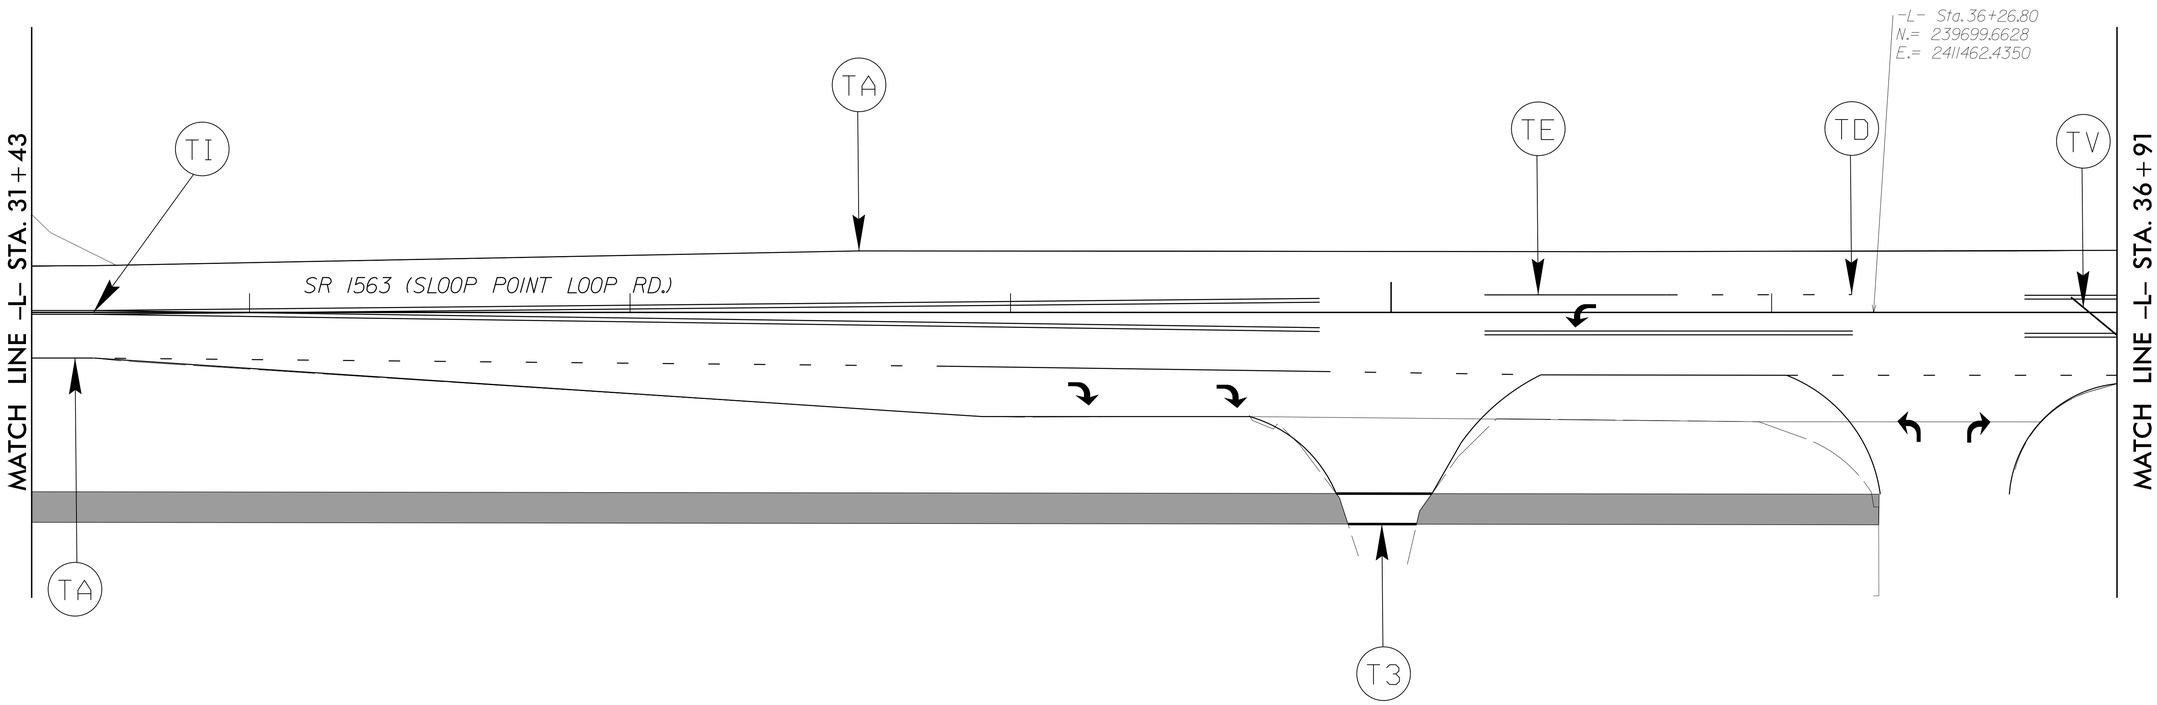

PAVEMENT MARKING LEGEND

T3 = WHITE CROSSWALK LINE (24", 120 MIL)

TA = WHITE EDGELINE (4", 90 MIL)

TD = 3 FT. - 9 FT./SP WHITE MINISKIP (4", 120 MIL)

TE = WHITE SOLID LANE LINE (4", 120 MIL)

TI = YELLOW DOUBLE CENTER (4", 90 MIL)

TV = YELLOW DIAGONAL (12", 90 MIL)

REVISIONS

8/17/99

03-APR-2017 16:22
R:\Roadway\Proj\pr03\SR5001CB\Roadway\Doc\SR-5001CB_40924.1.F78_Sloop Point Loop MUP\ROADWAY\Doc\27_100% Plans\Cadd Files\SR-5001CB_SLOOP POINT LOOP MUP_161107\3CR_PE_PMP6_PSH_8.dgn
$$$$USERNAME$$$$