PROJECT REFERENCE NO.	SHEET NO.
SR-5001CB	5
R/W SHEET NO.	
ROADWAY DESIGN ENGINEER	HYDRAULICS ENGINEER
4/25/2017 11:08 AM PDT	4/27/2017 8:15 AM PDT
PROJECT DESIGN ENGINEER	HYDRAULICS ENGINEER

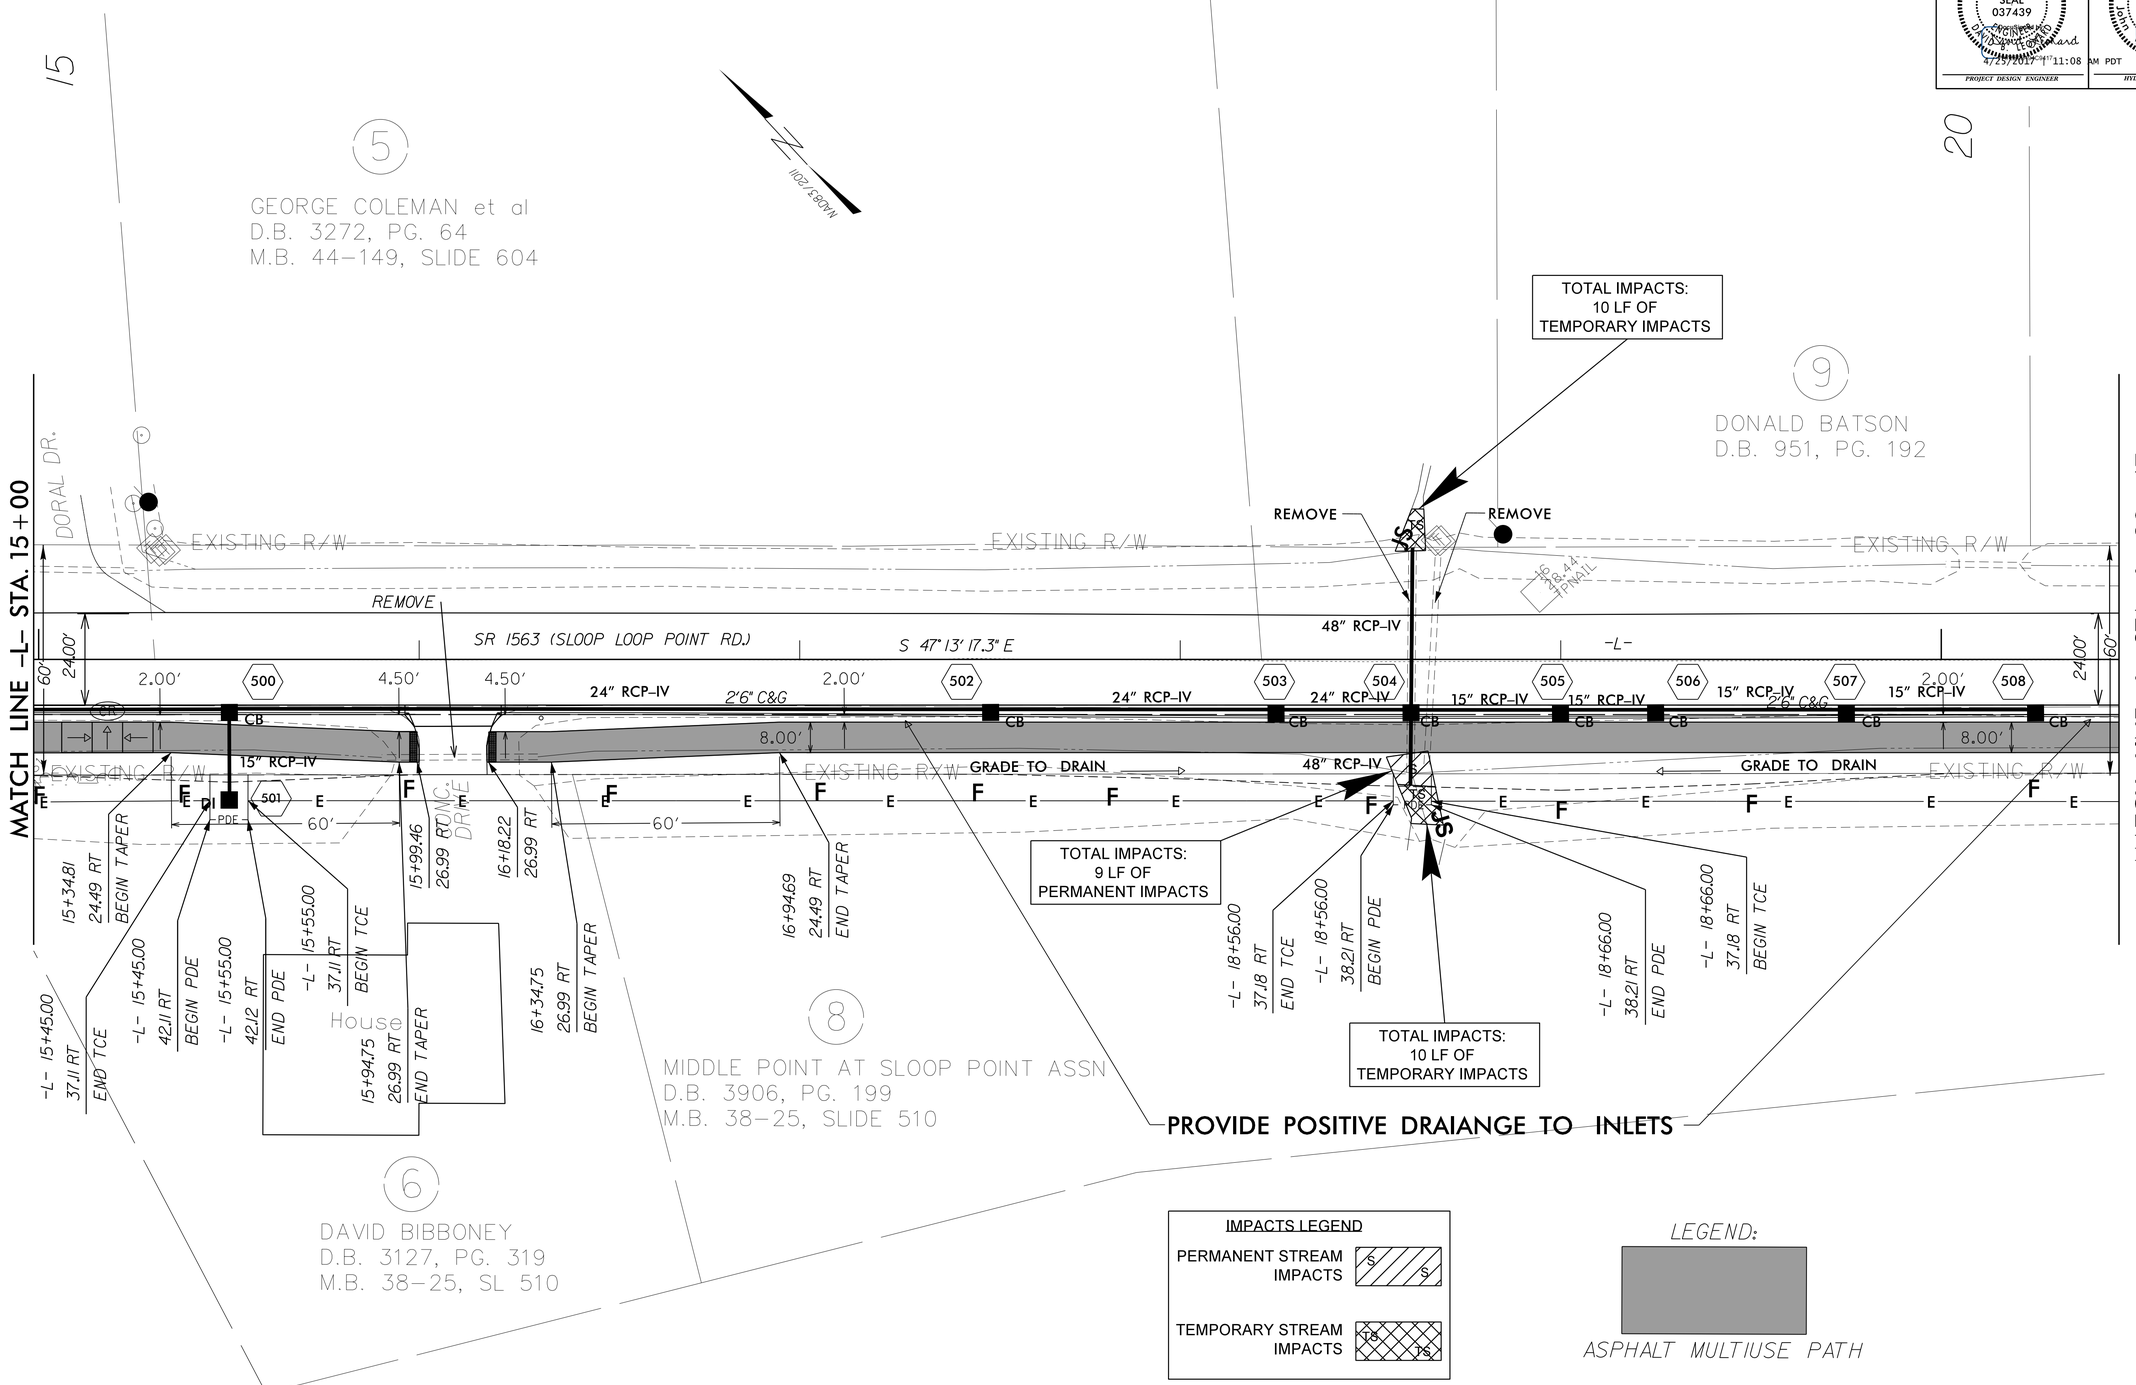

REVISIONS

8/17/99

24-APR-2017 09:16
R:\Roadway\Proj\sr03\SR5001CB\Roadway\Doc\SR-5001CB_40924.1.F78_Sloop Point Loop MUP\ROADWAY\Doc\27.100% Plans\Cadd Files\SR-5001CB_SLOOP POINT LOOP MUP_161107\3CR_PE_PSH_5.dgn
$$$$USERNAME$$$$