PROJECT REFERENCE NO.	SHEET NO.
SR-5001CB	PM-4

NORTH CAROLINA PROFESSIONAL SEAL 037439 ENGINEER DAVID L. HEDGPETH

4/25/2017 | 11:08 AM PDT

DIVISION DESIGN ENGINEER

25

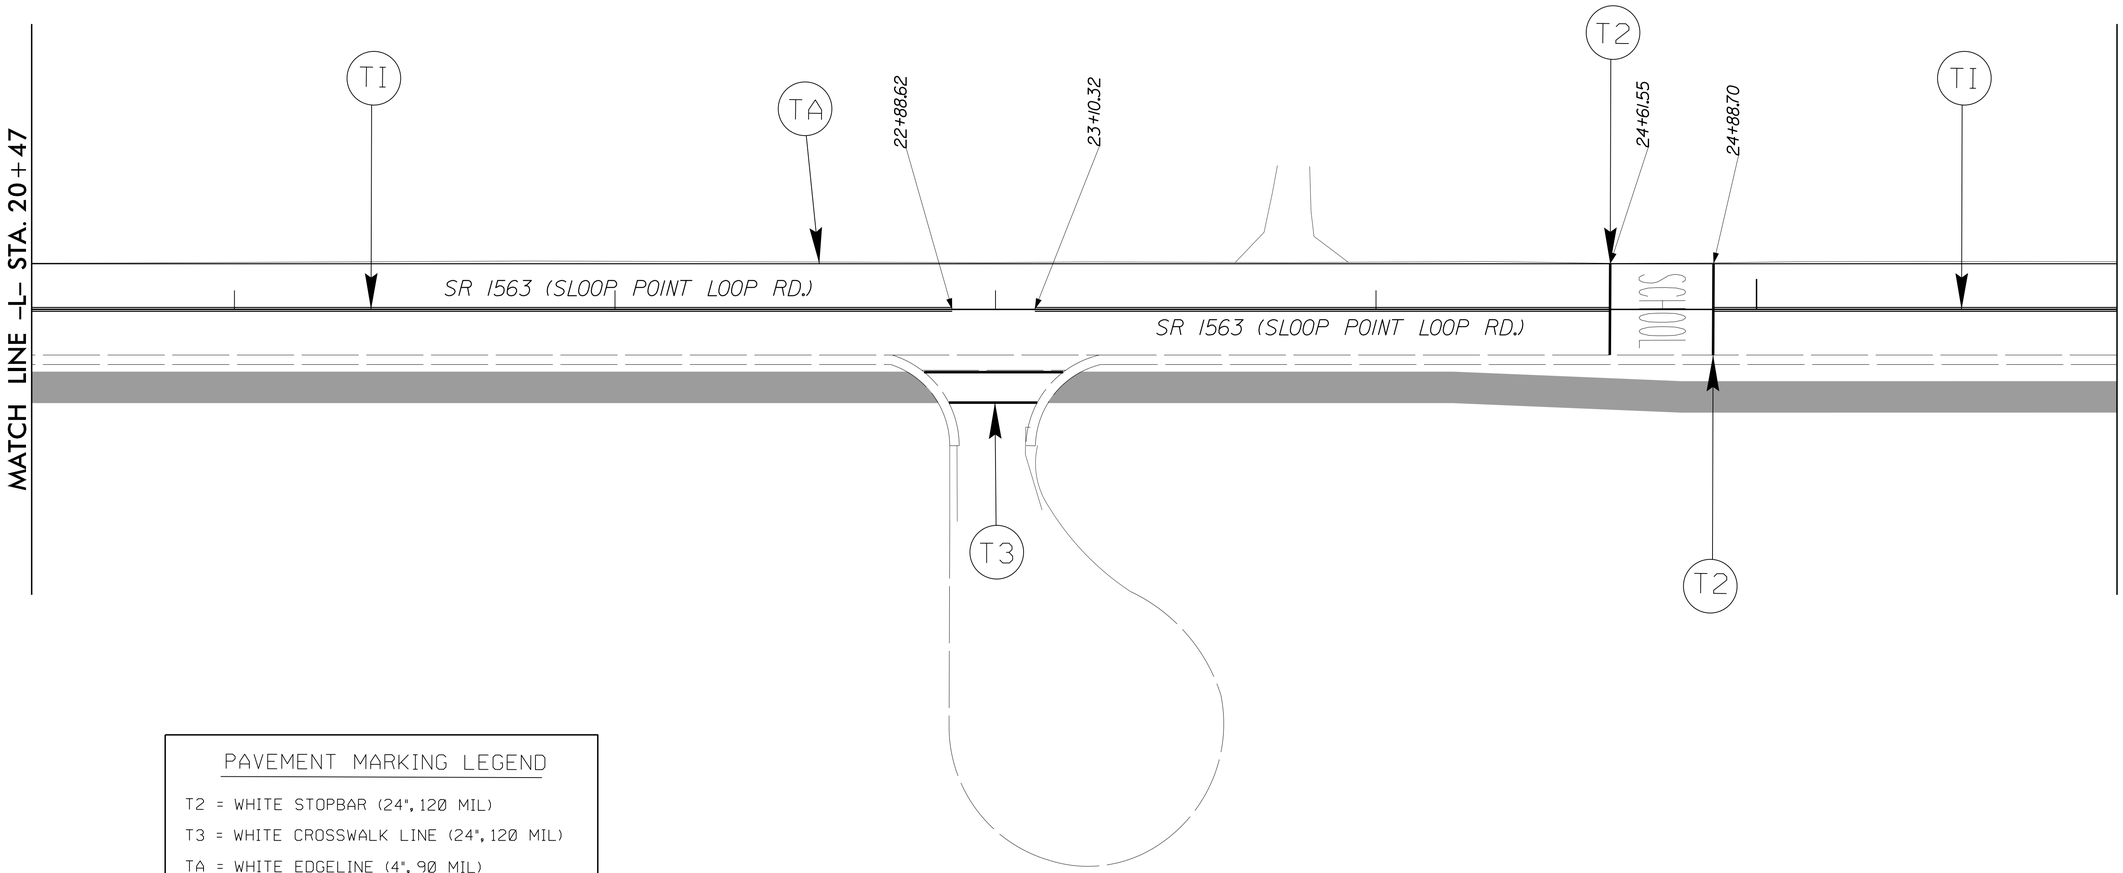

PAVEMENT MARKING LEGEND

T2 = WHITE STOPBAR (24", 120 MIL)

T3 = WHITE CROSSWALK LINE (24", 120 MIL)

TA = WHITE EDGELINE (4", 90 MIL)

TI = YELLOW DOUBLE CENTER (4", 90 MIL)

REVISIONS

8/17/99

03-APR-2017 16:15
R:\Roadway\Proj\pm03\SR5001CB\Roadway\Doc\SR-5001CB_409241.F78_Sloop Point Loop MUP\ROADWAY\Doc\27.100% Plans\Cadd Files\SR-5001CB_SLOOP POINT LOOP MUP_161107\3CR_PE_PMP4_PSH_6.dgn
$$$$USERNAME$$$$