PROJECT REFERENCE NO.	SHEET NO.
SR-5001CB	PM-3

NORTH CAROLINA PROFESSIONAL SEAL 037439 ENGINEER

DIVISION DESIGN ENGINEER

4/25/2017 11:08 AM PDT

DIVISION DESIGN ENGINEER

15

20

N 083°20'01"

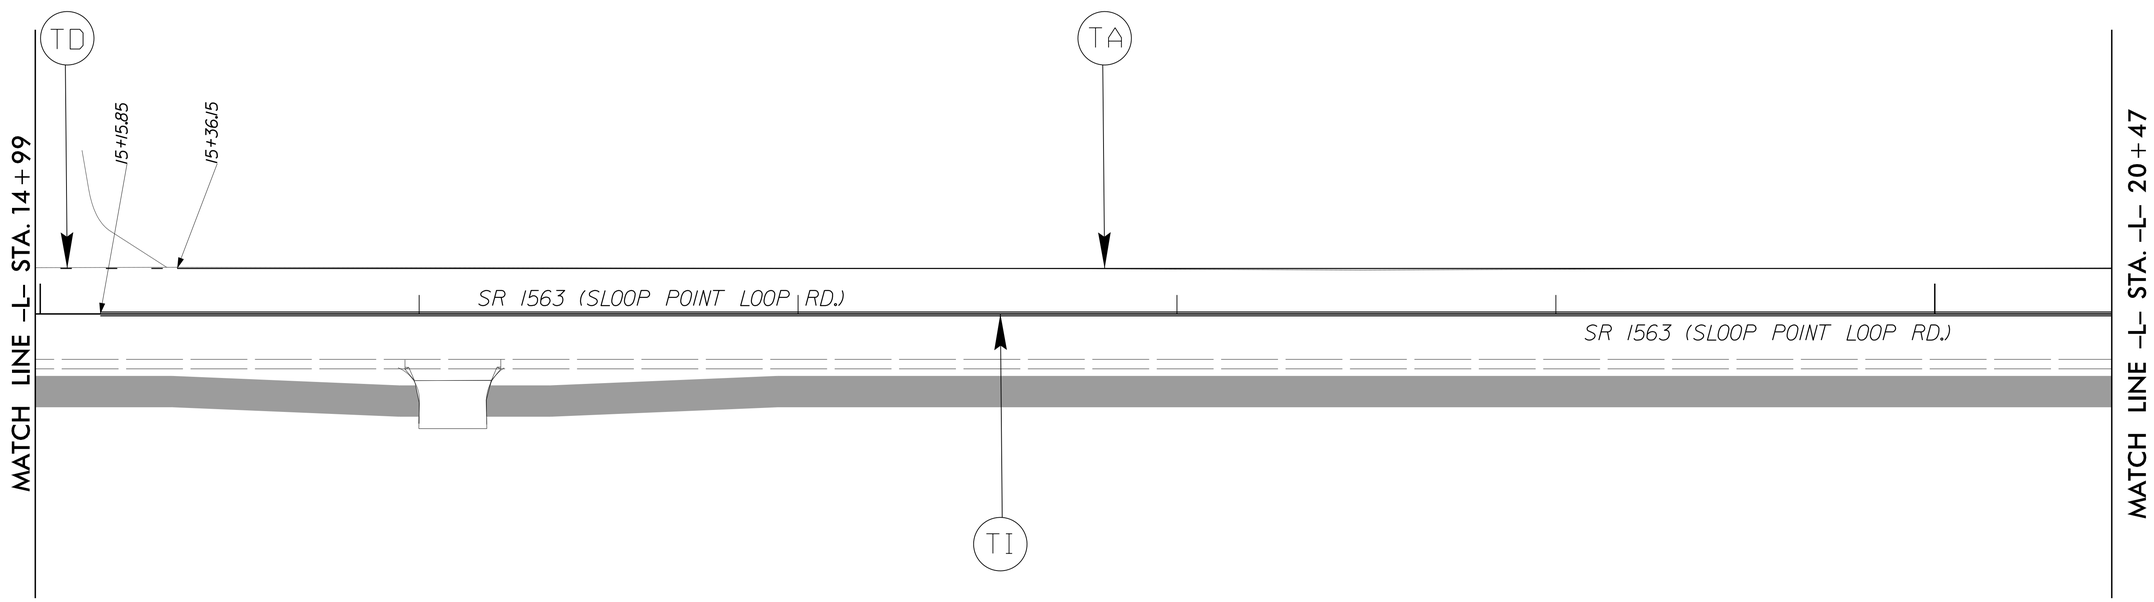

PAVEMENT MARKING LEGEND

TA = WHITE EDGELINE (4", 90 MIL)

TD = WHITE MINI-SKIP 3' - 9'/SP (4", 120 MIL)

TI = YELLOW DOUBLE CENTER (4", 90 MIL)

REVISIONS

8/17/99

QR FEB 2017 15:32
R:\Division03\SR5001CB\Roadway\Doc\SR-5001CB_40924.F78_Sloop Point Loop MUP_161107\3CR_PE_PMP3_PSH_5.dgn
$$$$USERNAME$$$$

Files\Cadd Files\SR-5001CB_SLOOP POINT LOOP MUP_161107\3CR_PE_PMP3_PSH_5.dgn