PROJECT REFERENCE NO.	SHEET NO.
SF-950092	EC-4/CONST.4
R/W SHEET NO.	____
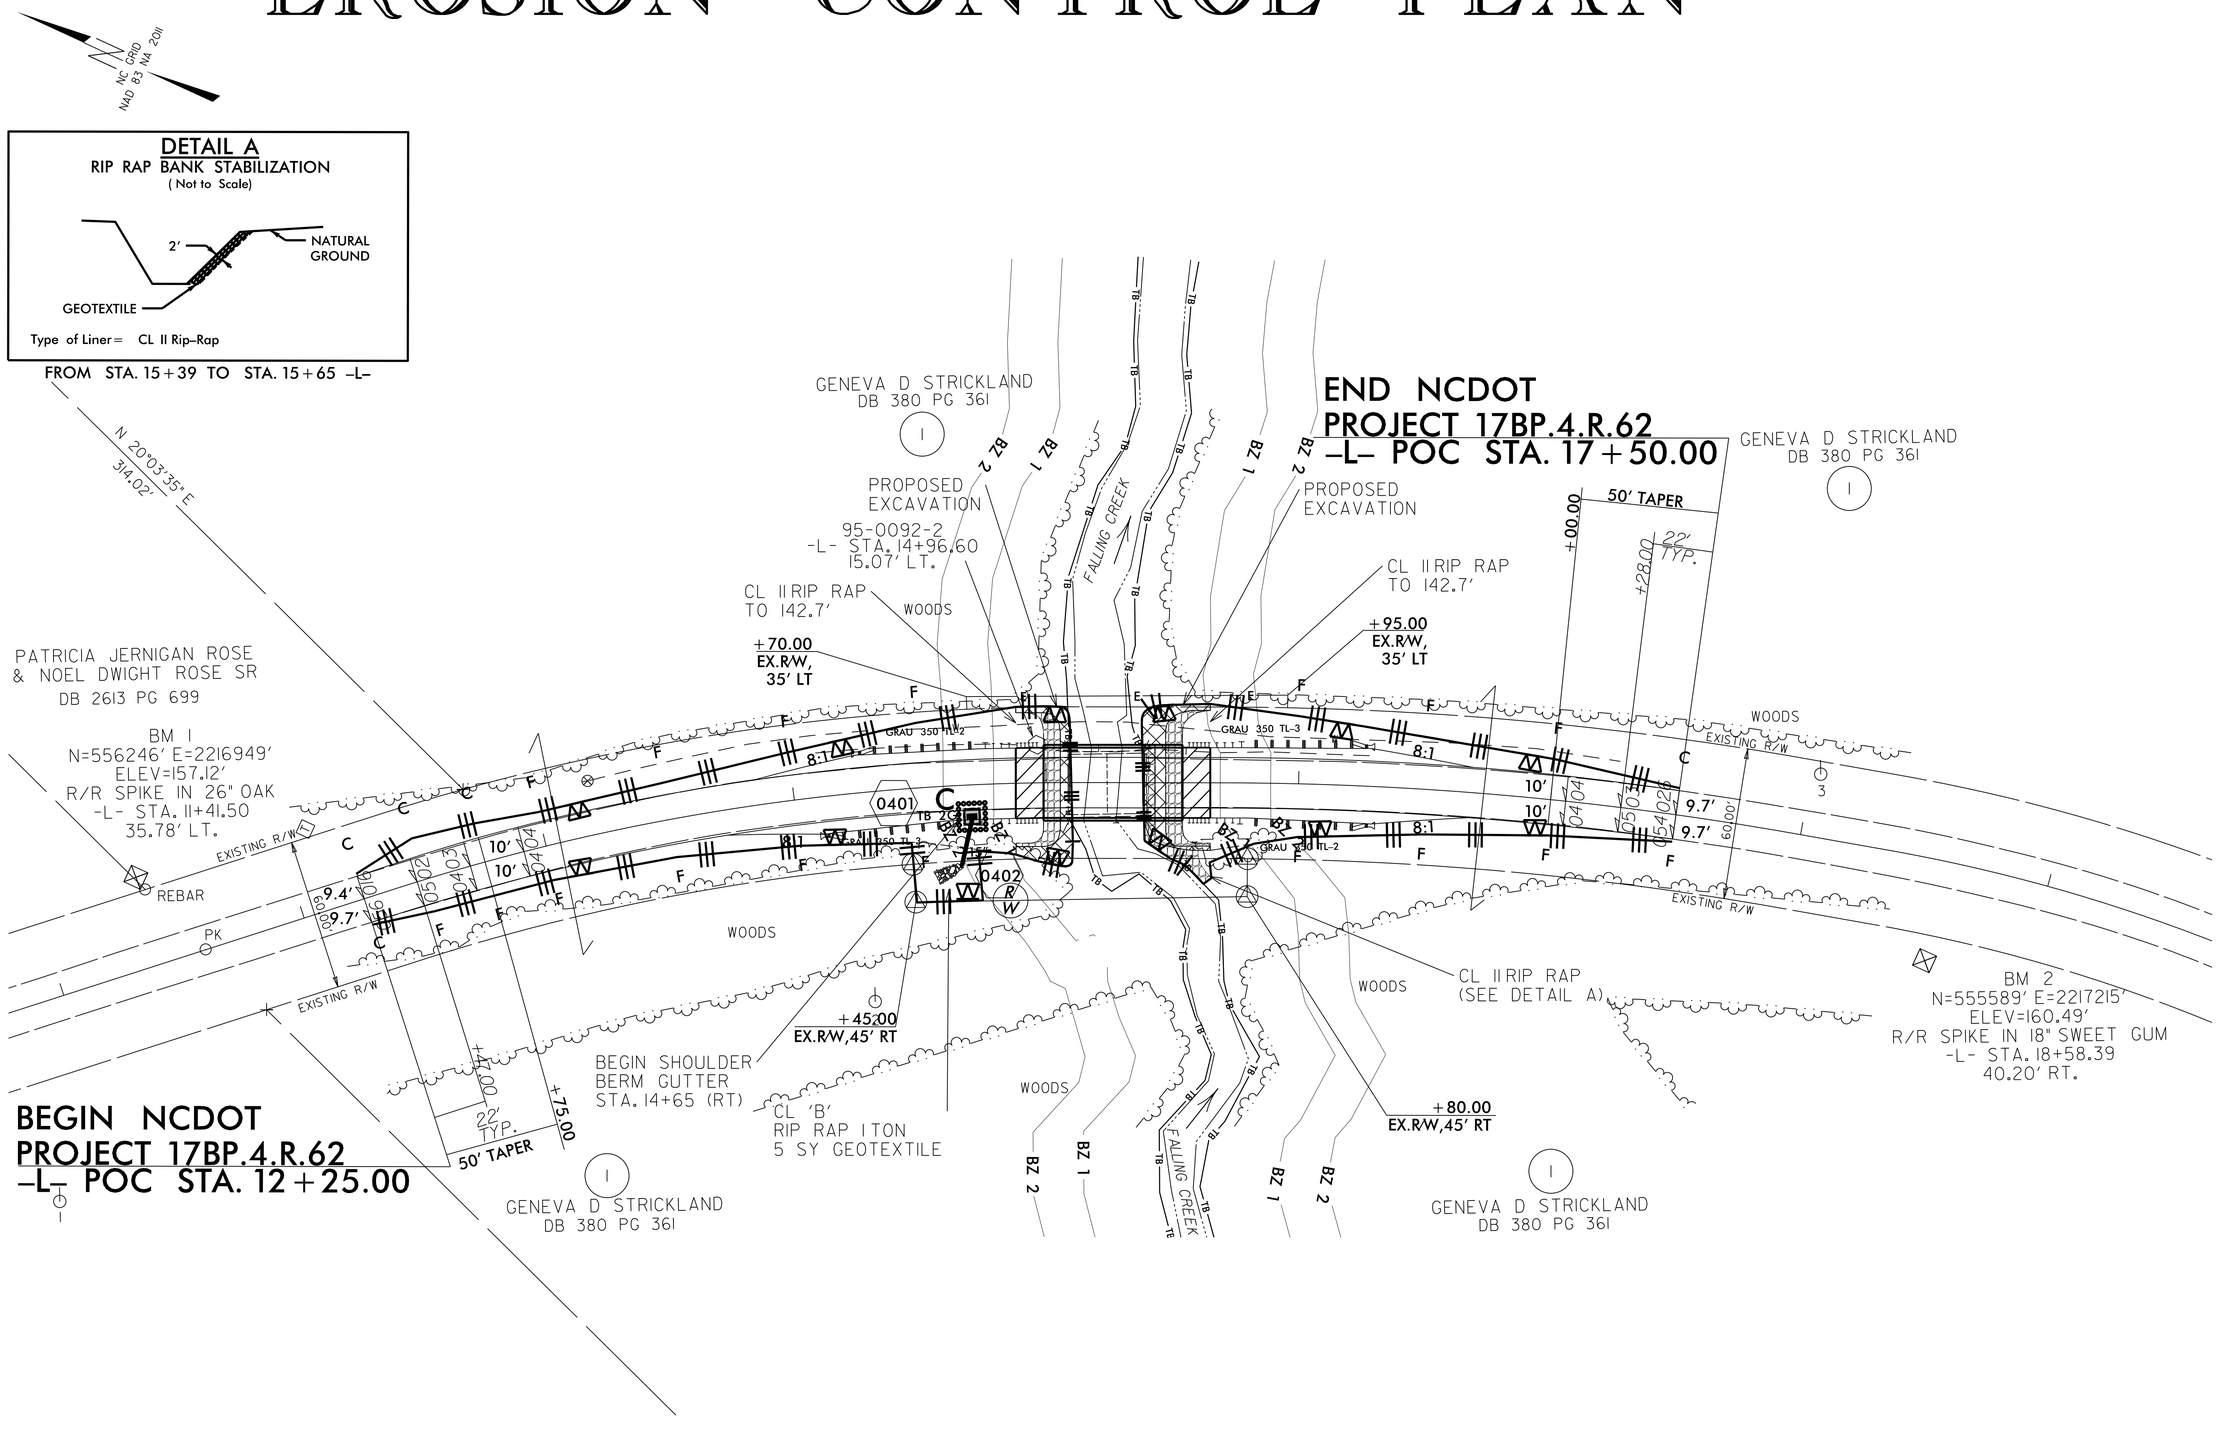
EROSION CONTROL PLAN