EROSION CONTROL PLAN

PROJECT REFERENCE NO.	SHEET NO.
SF-950092	EC-3/CONST.4
R/W SHEET NO.	____

CLEARING AND GRUBBING EROSION CONTROL FOR CONSTRUCTION SHEET 4

NOTE: PERIMETER EROSION CONTROL MEASURES SHALL BE INSTALLED DURING CLEARING AND GRUBBING PHASE.
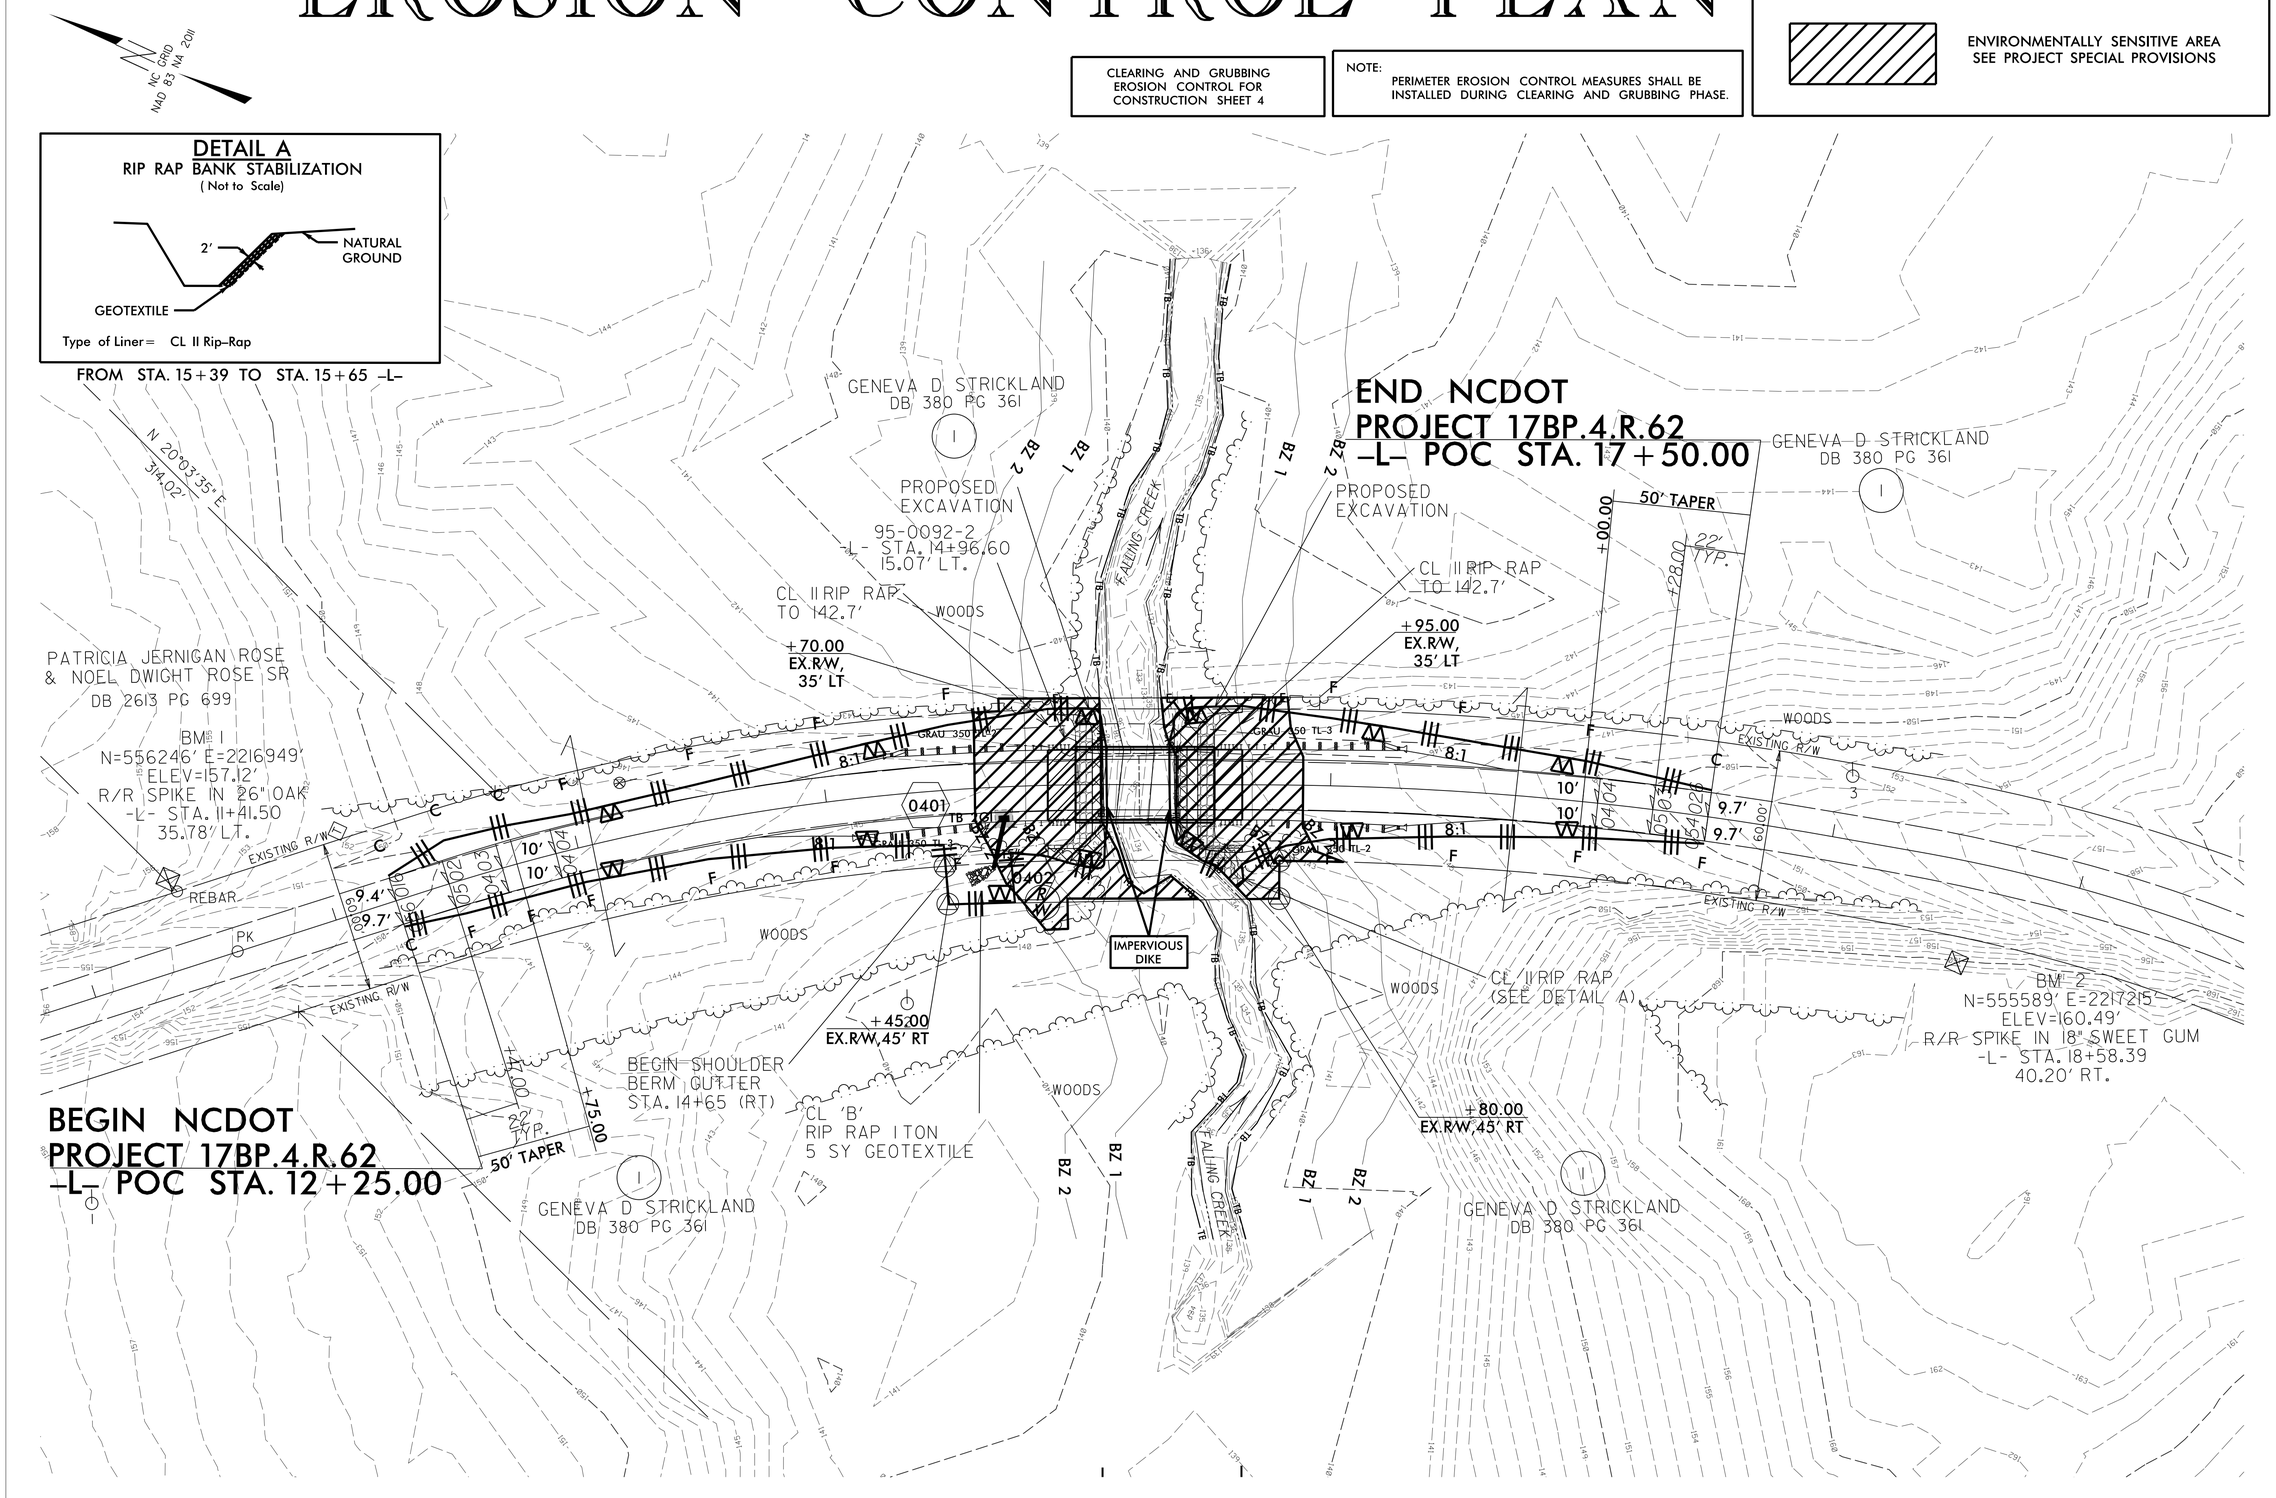
ENVIRONMENTALLY SENSITIVE AREA SEE PROJECT SPECIAL PROVISIONS