950290	0 2.5 5	PROJ. REFERENCE NO.	SHEET NO.
		17BP.4.R.89	X-1

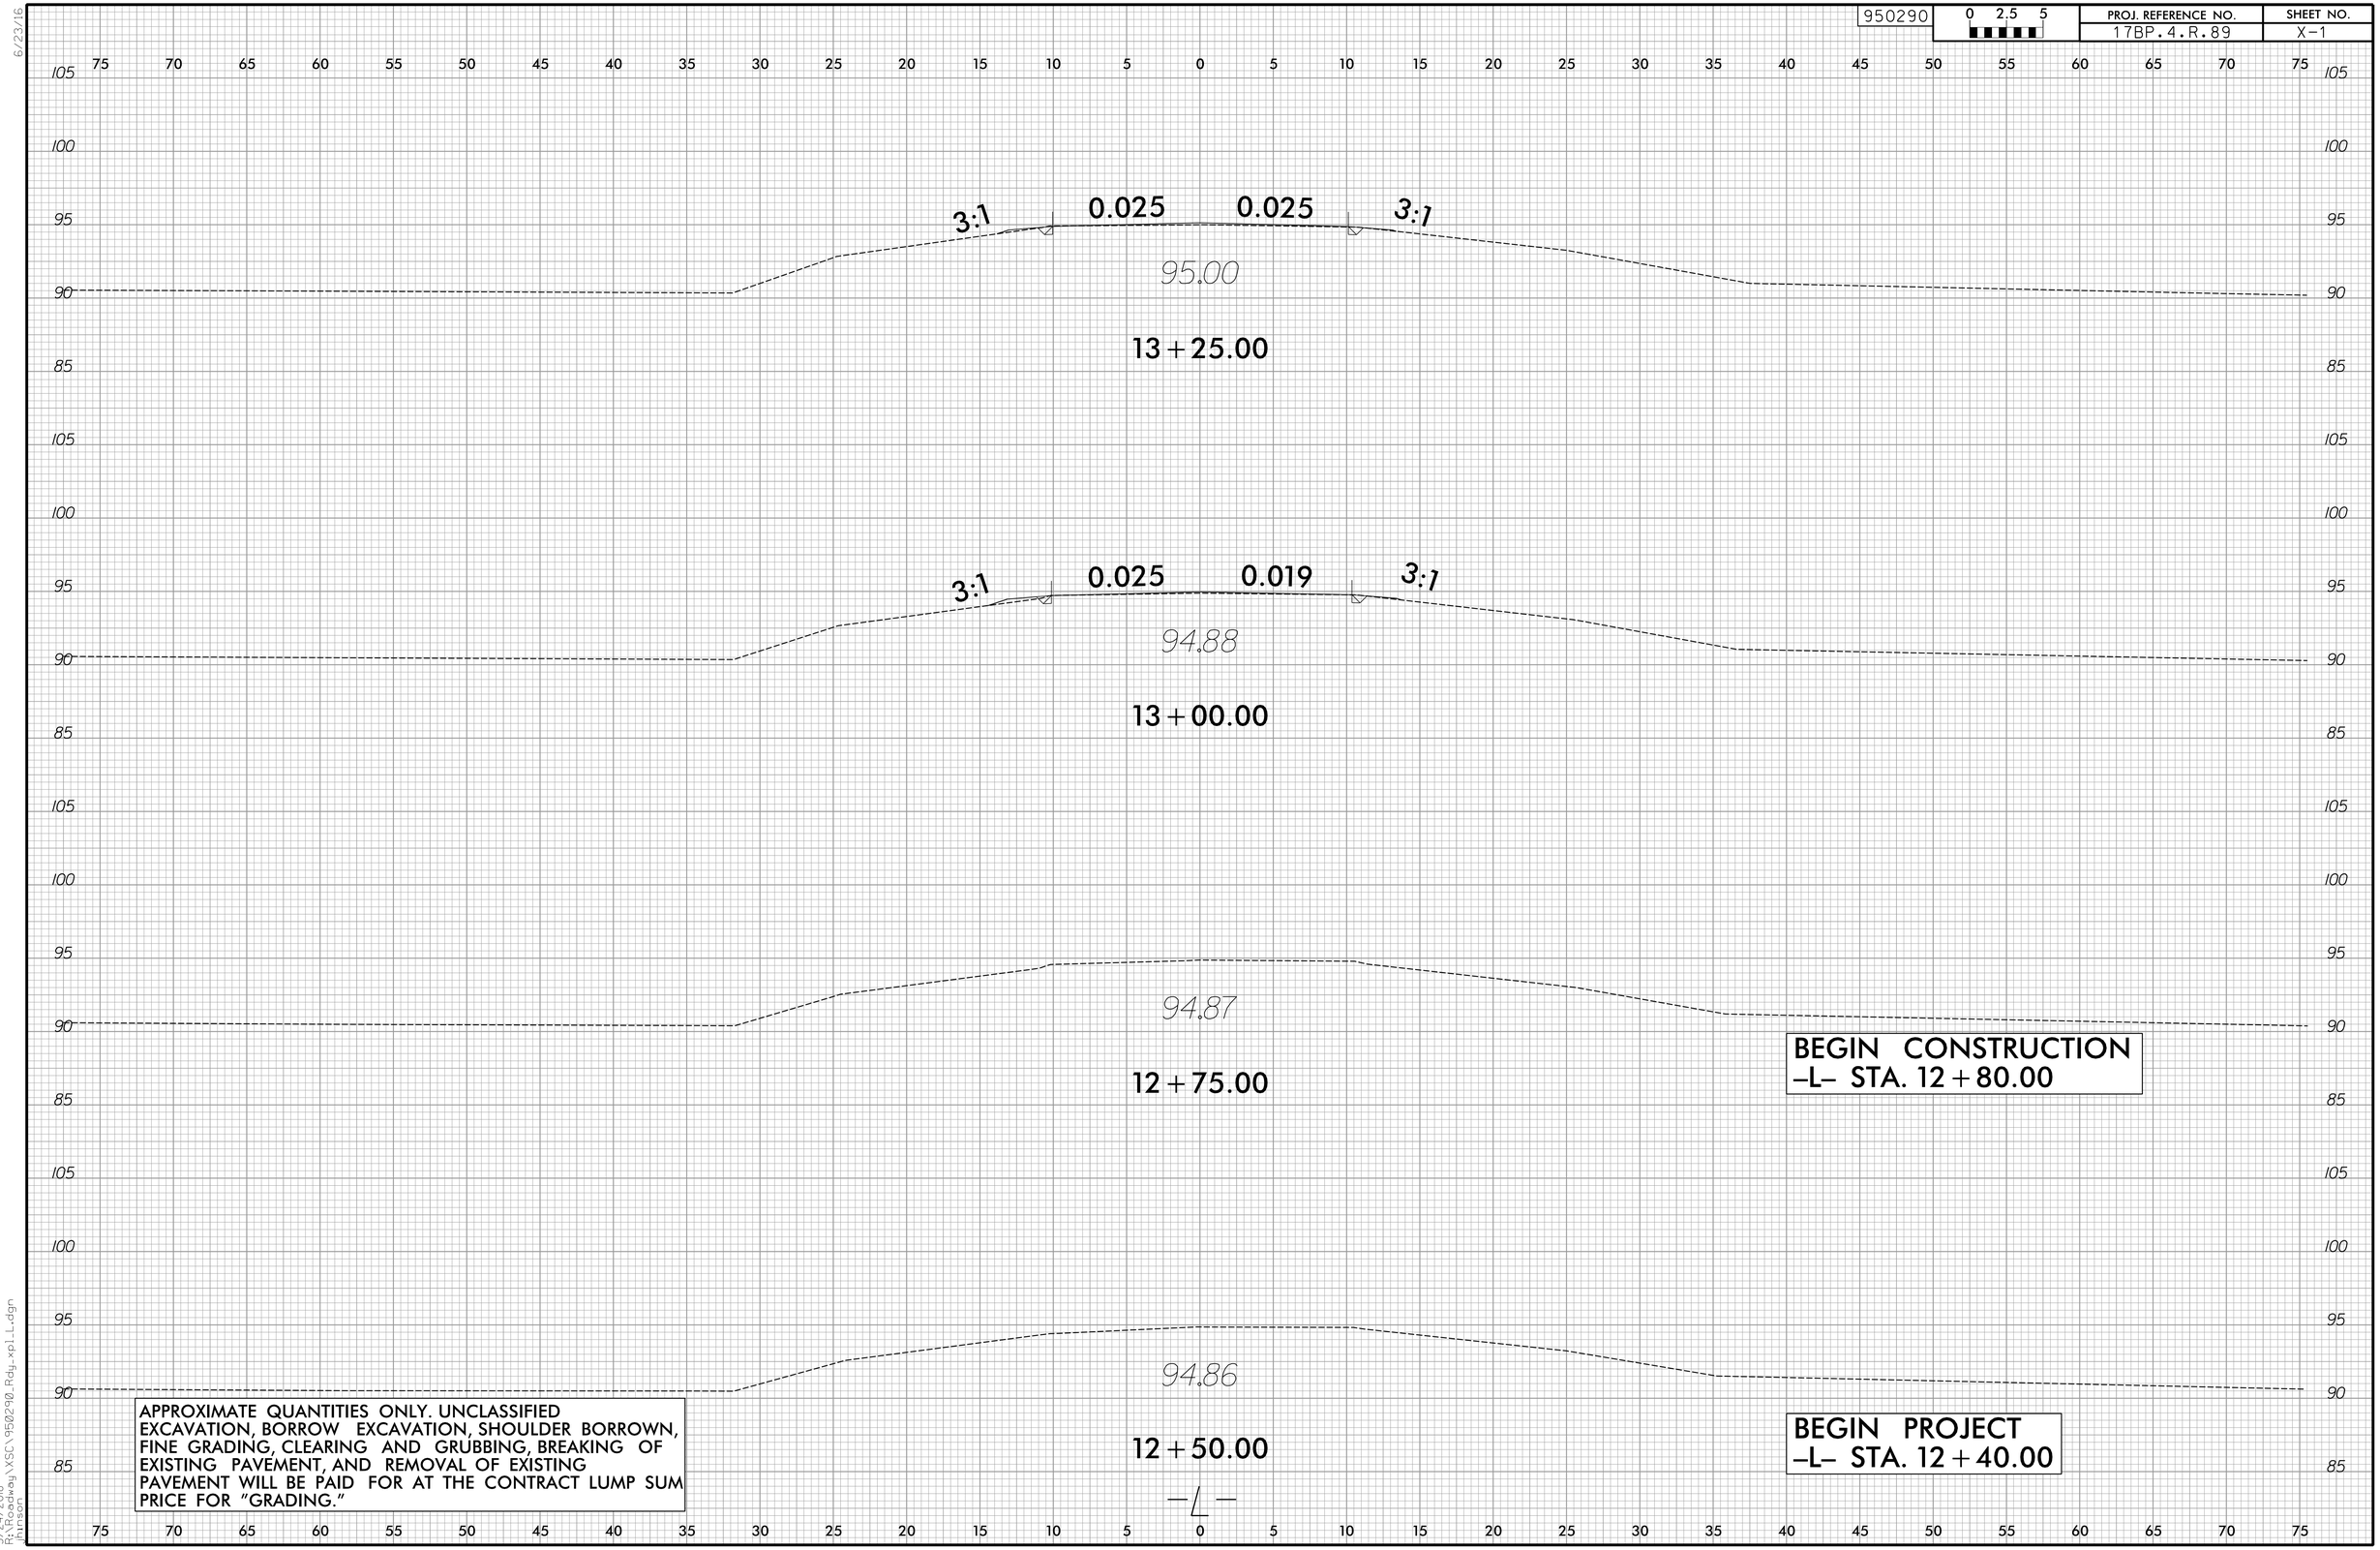

APPROXIMATE QUANTITIES ONLY. UNCLASSIFIED EXCAVATION, BORROW EXCAVATION, SHOULDER BORROWN, FINE GRADING, CLEARING AND GRUBBING, BREAKING OF EXISTING PAVEMENT, AND REMOVAL OF EXISTING PAVEMENT WILL BE PAID FOR AT THE CONTRACT LUMP SUM PRICE FOR "GRADING."

6/23/16

5/24/2018
R:\Roadway\XSC\950290_Rdy_xp1_L.dgn
hinson