DIV4 – BRIDGE 950290 – WAYNE COUNTY

17BP.4.R.89	PROJECT REFERENCE NO.	SHEET NO.
RDY-04 = UO-02	950290	UO-2

UTILITIES BY OTHERS

NOTE:
ALL UTILITY WORK SHOWN ON THIS SHEET WILL BE DONE BY OTHERS. NO PAYMENT WILL BE MADE TO THE CONTRACTOR FOR UTILITY WORK SHOWN ON THIS SHEET.

GRAPHIC SCALES
30′ 0′ 30′ 60′
PLAN

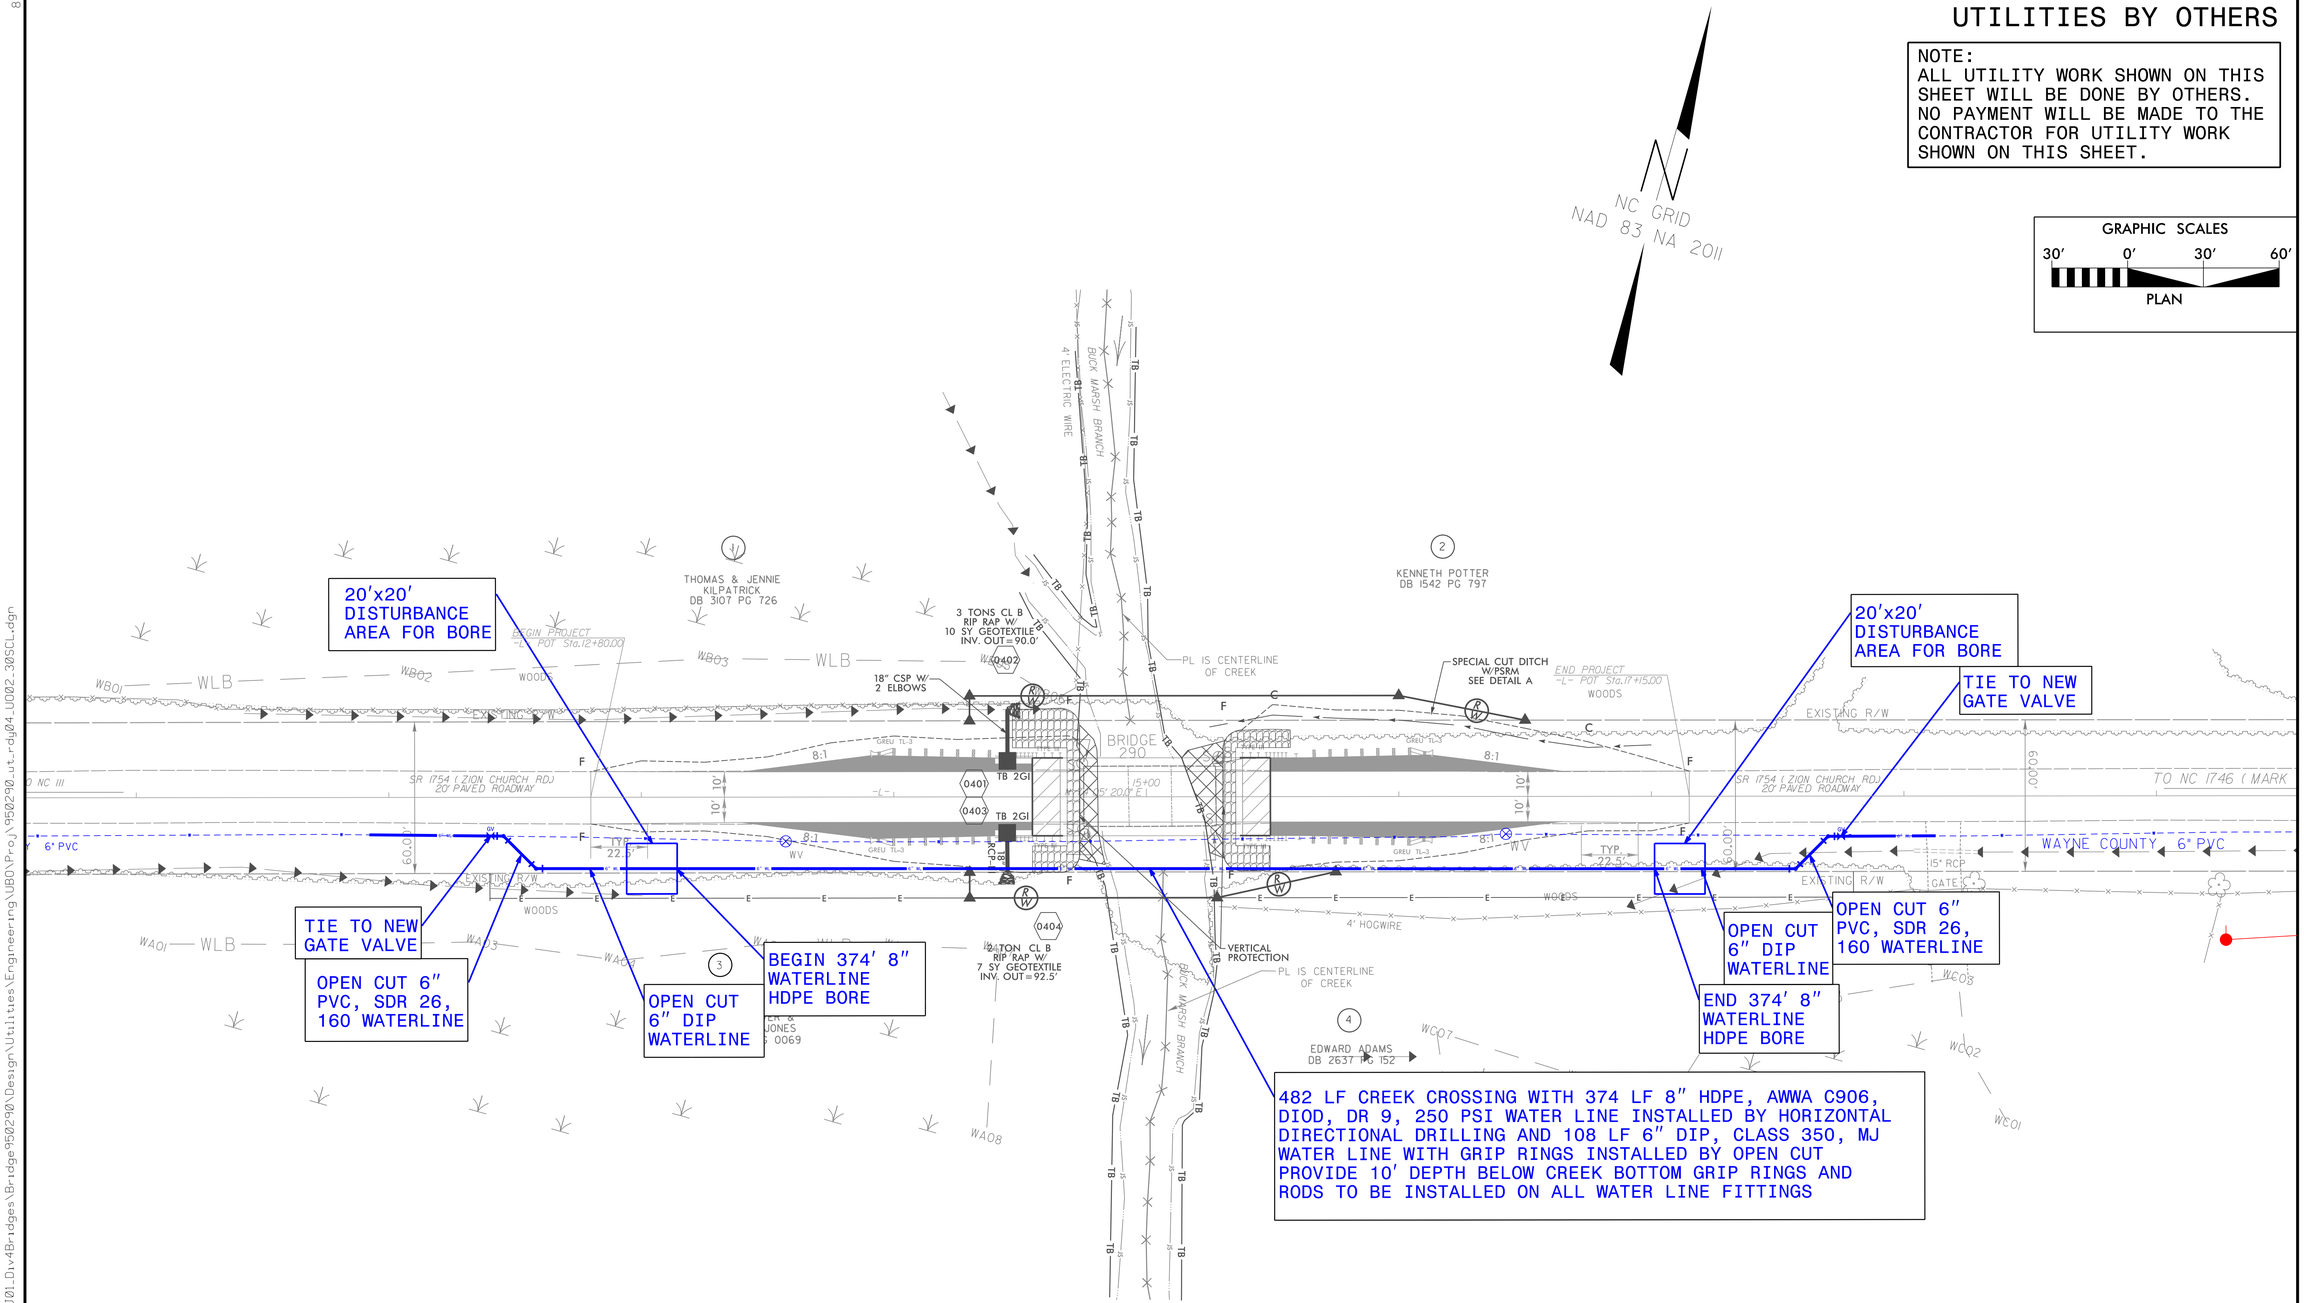

DETAIL A
SPECIAL CUT DITCH
(Not to Scale)

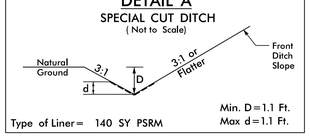

Type of Liner= 140 SY PSRM
Min. D=1.1 Ft.
Max d=1.1 Ft.

FROM -L- STA. 15+25 TO STA. 17+00

DETAIL A
SPECIAL CUT DITCH
(Not to Scale)

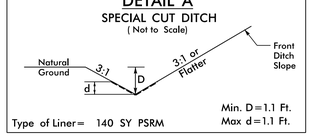

Type of Liner= 140 SY PSRM
Min. D=1.1 Ft.
Max d=1.1 Ft.

FROM -L- STA. 15+25 TO STA. 17+00

UTILITY OWNERS ON THIS SHEET

WAYNE COUNTY WATER DISTRICT – 6″ PVC WATERLINE

PLANS PREPARED BY :
RK&K
RUMMEL, KLEPPER & KAHL, LLP
900 RIDGEFIELD DRIVE SUITE 350
RALEIGH, NORTH CAROLINA 27609-3960
NC LICENSE NO. F-0112 • (919) 878-9560

8/17/99
1/23/2018
N:\Projects\2015\15213.NCEastLSA\U01_Div4Bridges\Bridge950290\Design\Utilities\Engineering\UBO\Proj\950290_ut_rdy04_UO02_30SCL.dgn
mlawson