PROJECT REFERENCE NO.	SHEET NO.
E-5503	EC-8/CONST.5
R/W SHEET NO.	05
ROADWAY DESIGN ENGINEER	HYDRAULICS ENGINEER

SITE #2 JOHNSTON'S HEADQUARTERS

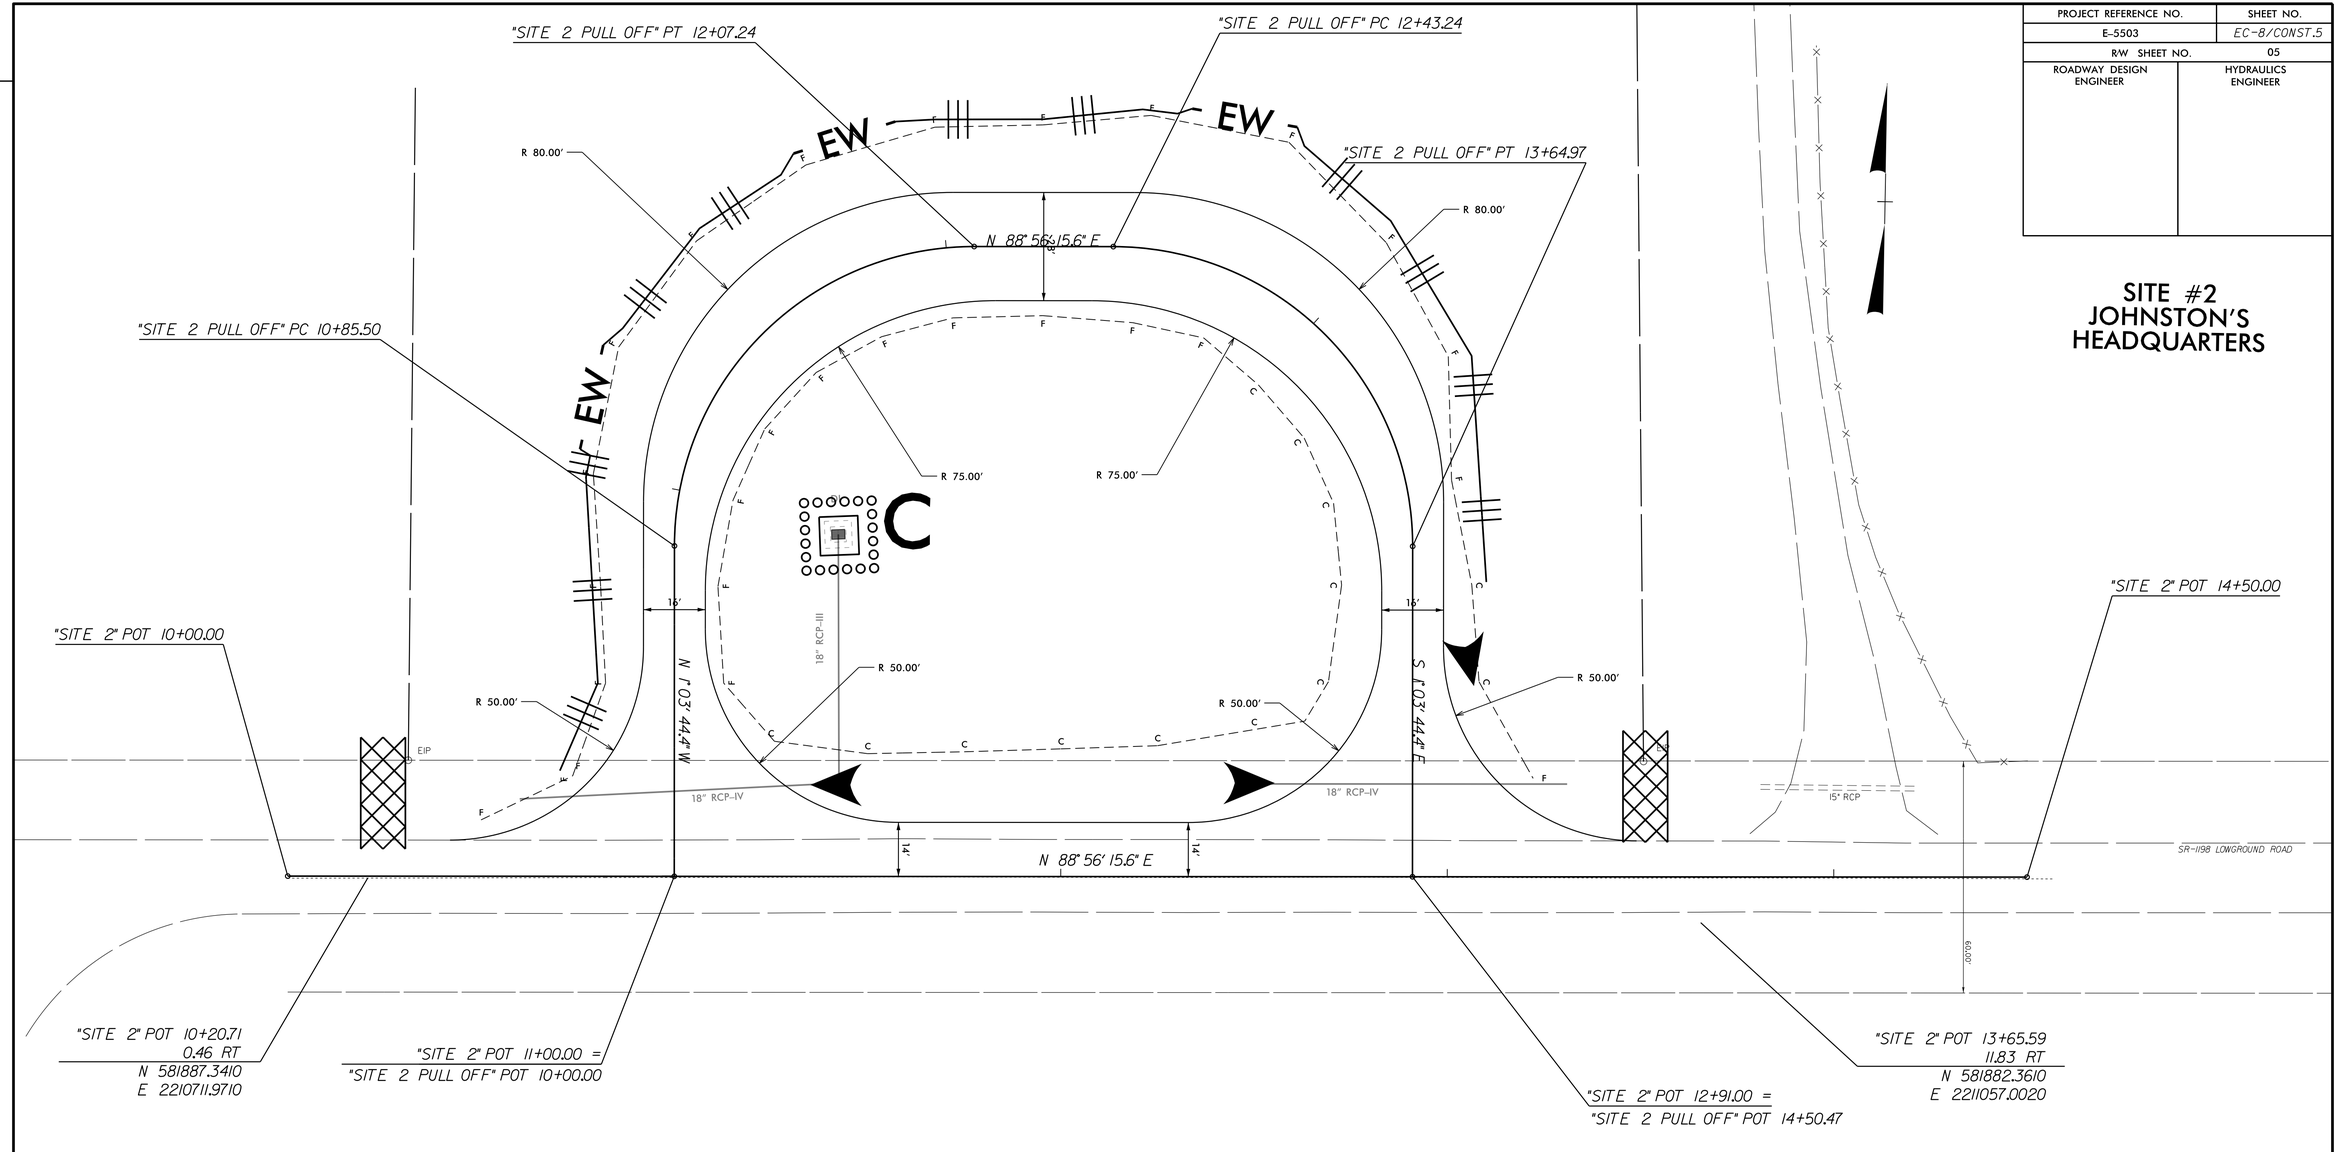

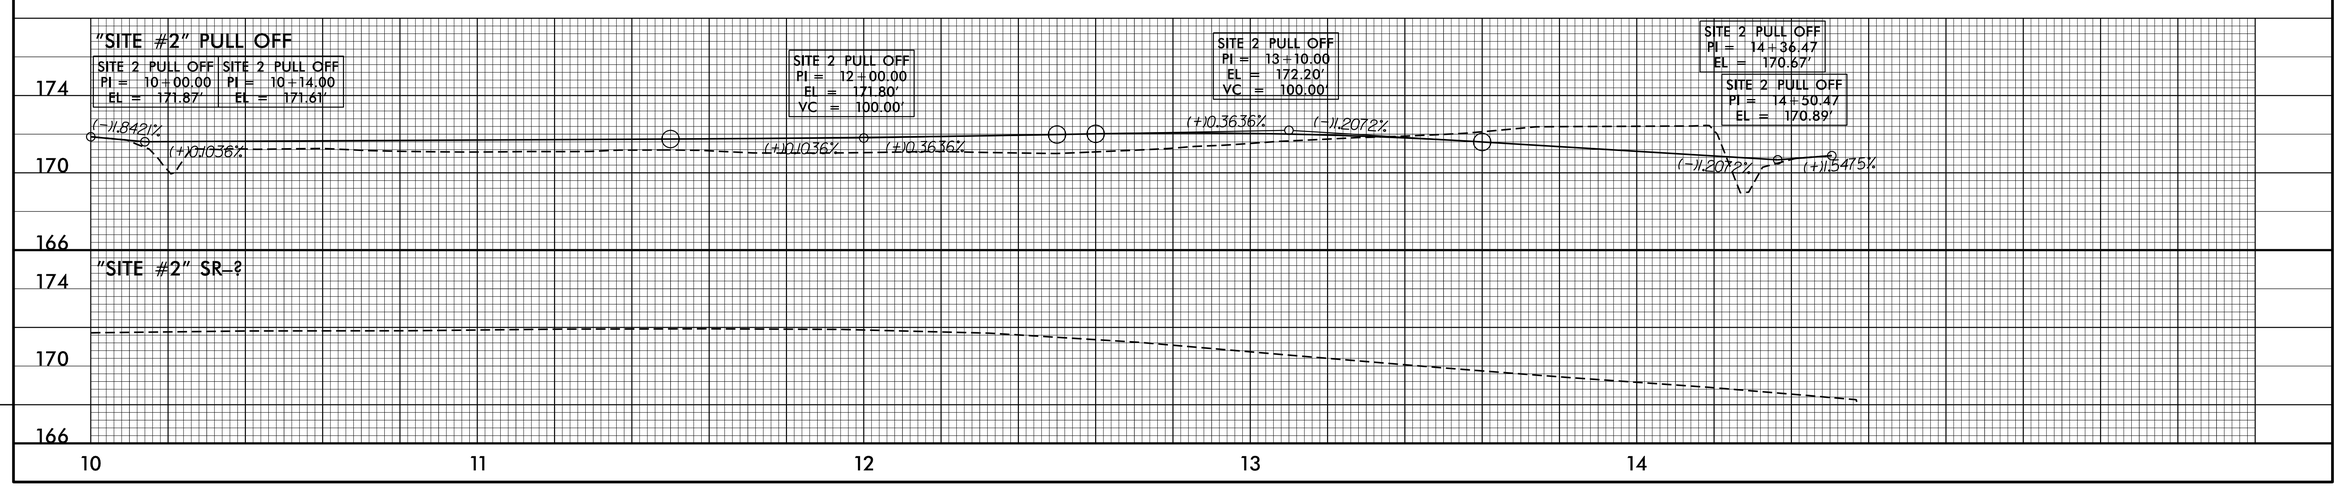

REVISIONS

24-OCT-2014 10:21
C:\Users\wjchandler\Documents\Division Jobs\Active\E-5503 10-16-14\E-5503\EC\E-5503_EC_psh_05.dgn
wjchandler AT REN/271416