DDC4

SITE #3 LINKING OF FEDERAL RIGHT AND LEFT WINGS

PROJECT REFERENCE NO.	SHEET NO.
E-5503	06
R/W SHEET NO.	06

ROADWAY DESIGN ENGINEER — NORTH CAROLINA PROFESSIONAL SEAL 18537 ENGINEER JERRY P. PAGE — DocuSigned — 10/27/2014

HYDRAULICS ENGINEER — NORTH CAROLINA PROFESSIONAL SEAL 18537 ENGINEER JERRY P. PAGE — DocuSigned — 10/27/2014

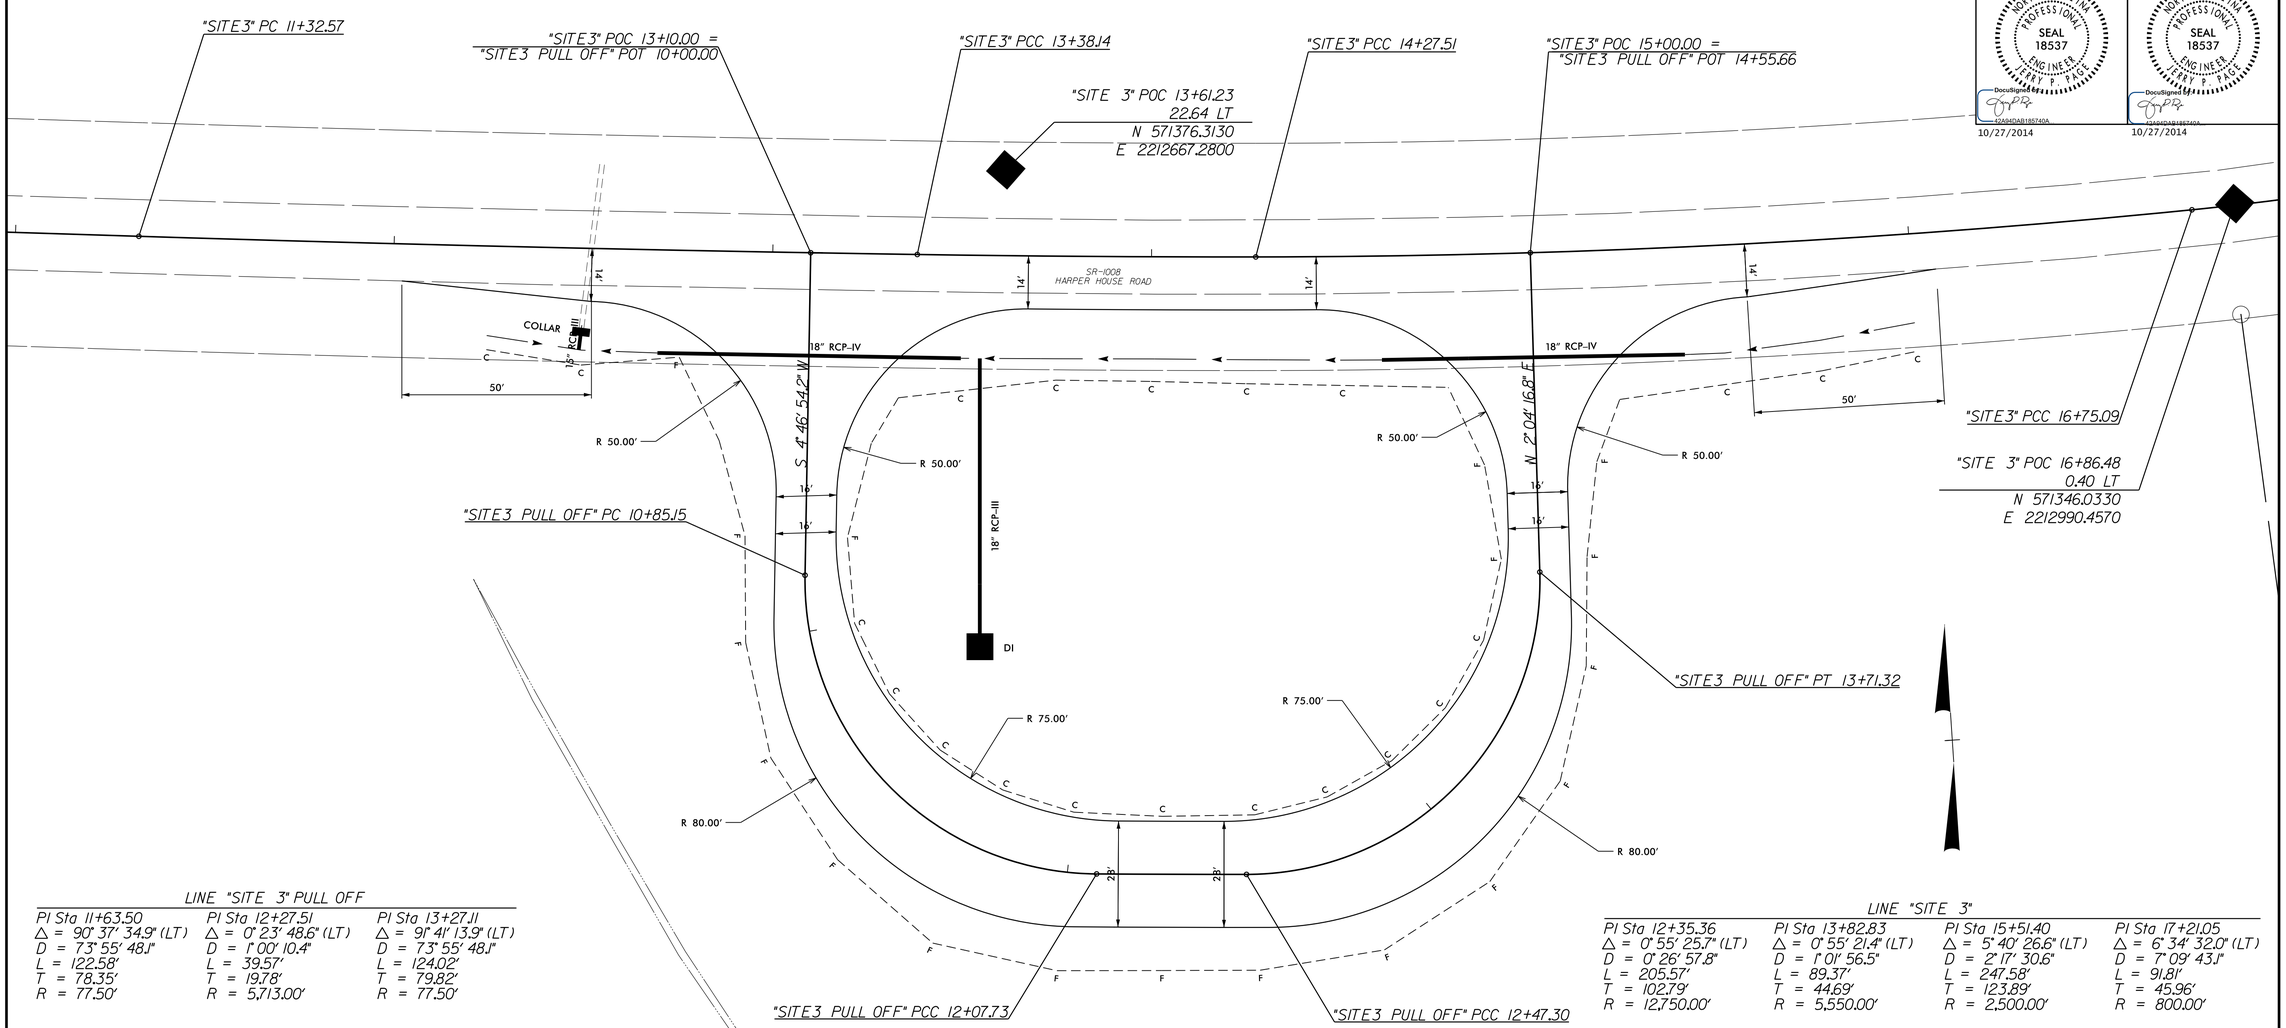

LINE "SITE 3" PULL OFF

PI Sta 11+63.50	PI Sta 12+27.51	PI Sta 13+27.11
Δ = 90° 37' 34.9" (LT)	Δ = 0° 23' 48.6" (LT)	Δ = 91° 41' 13.9" (LT)
D = 73° 55' 48.1"	D = 1° 00' 10.4"	D = 73° 55' 48.1"
L = 122.58'	L = 39.57'	L = 124.02'
T = 78.35'	T = 19.78'	T = 79.82'
R = 77.50'	R = 5,713.00'	R = 77.50'

LINE "SITE 3"

PI Sta 12+35.36	PI Sta 13+82.83	PI Sta 15+51.40	PI Sta 17+21.05
Δ = 0° 55' 25.7" (LT)	Δ = 0° 55' 21.4" (LT)	Δ = 5° 40' 26.6" (LT)	Δ = 6° 34' 32.0" (LT)
D = 0° 26' 57.8"	D = 1° 01' 56.5"	D = 2° 17' 30.6"	D = 7° 09' 43.1"
L = 205.57'	L = 89.37'	L = 247.58'	L = 91.81'
T = 102.79'	T = 44.69'	T = 123.89'	T = 45.96'
R = 12,750.00'	R = 5,550.00'	R = 2,500.00'	R = 800.00'

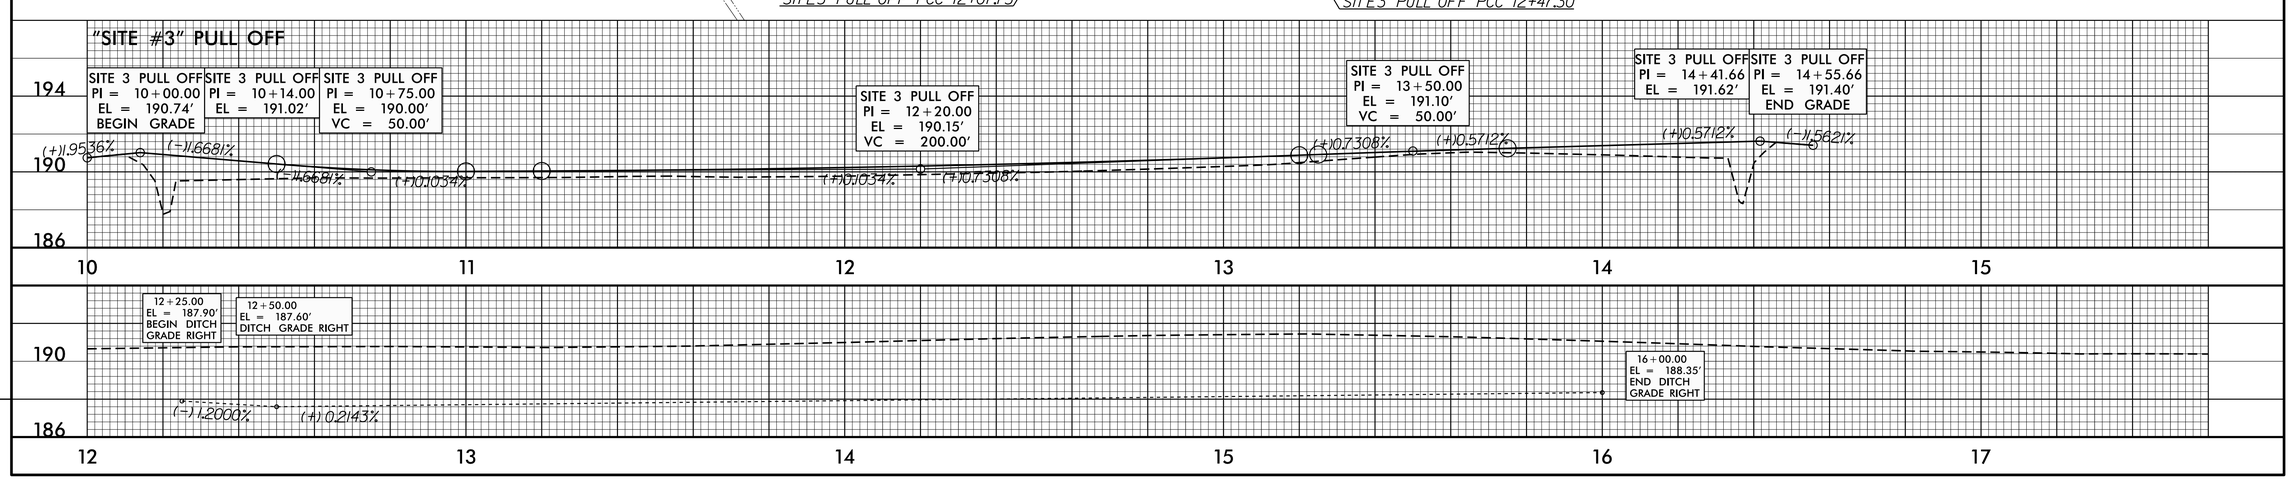

REVISIONS

27-OCT-2014 16:13
R:\PROJE\E-5503_ddc4_site 3 psh 06.dgn
$$$$USERNAME$$$$