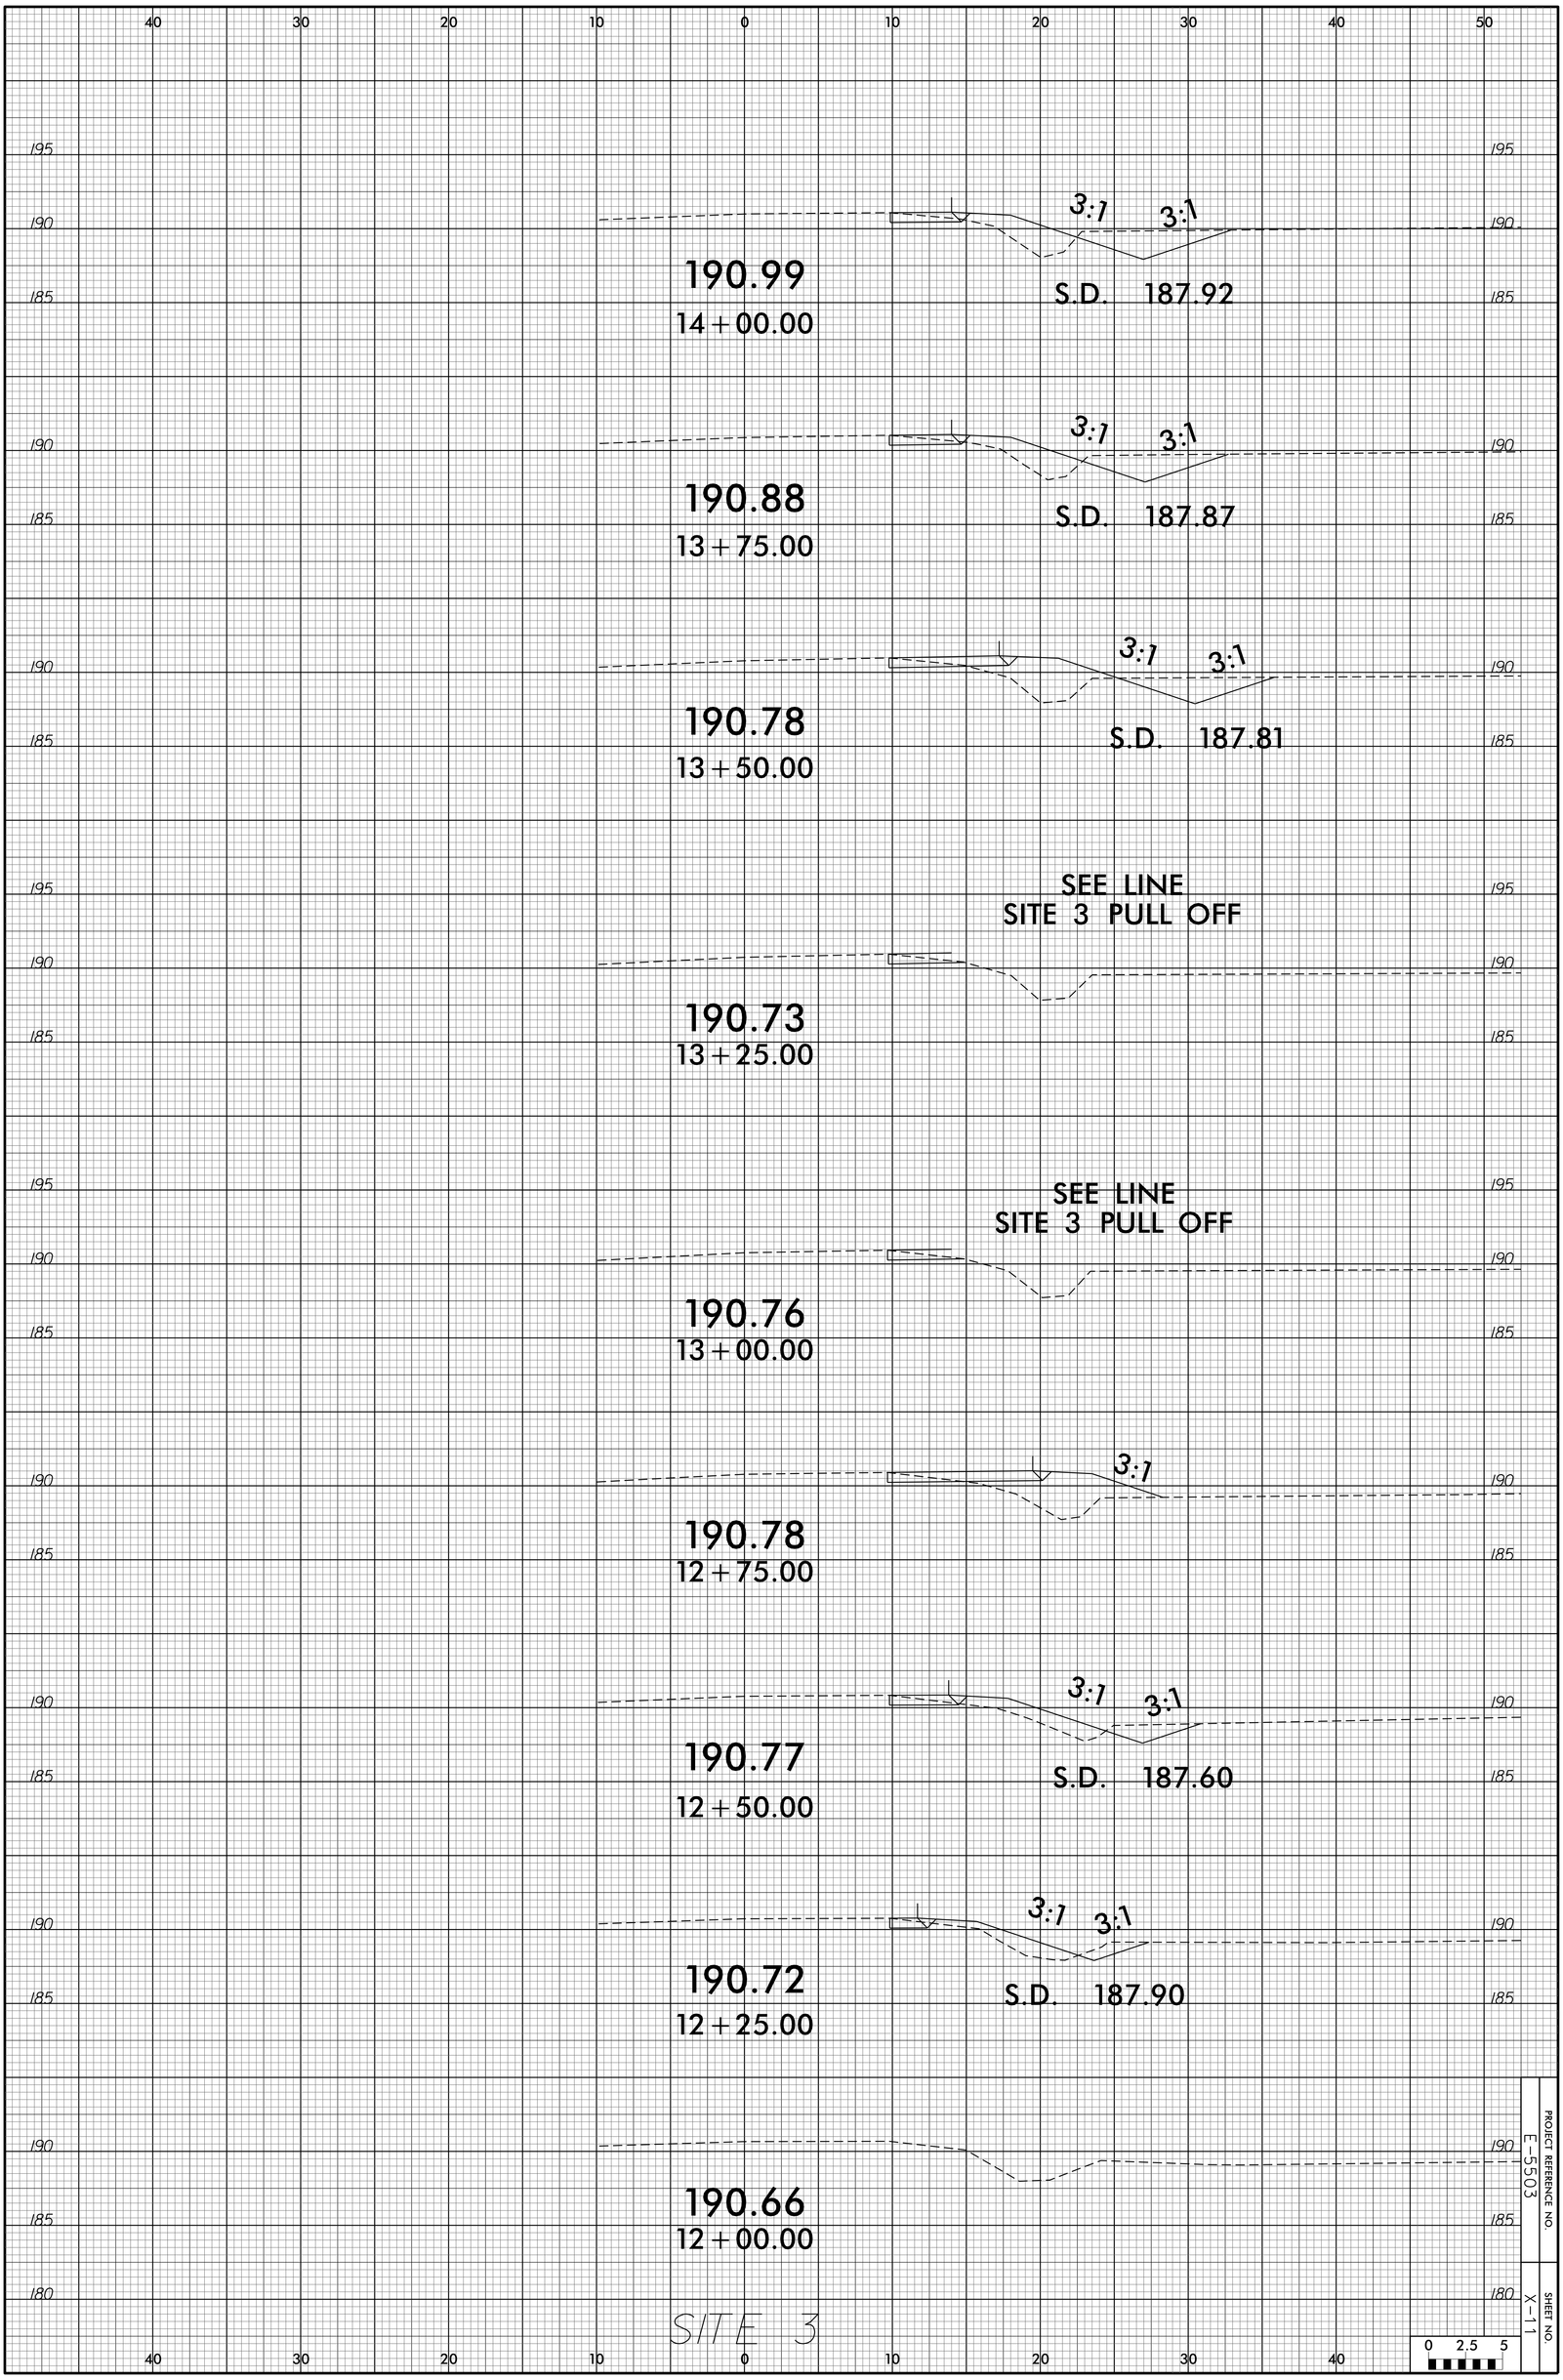

PROJECT REFERENCE NO.
E-5503

SHEET NO.
X-11