DocuSign Envelope ID: 1643F19F-CAFC-4A15-BBC1-5C0124F85A10

DDC4

SITE #1 SHERMAN HEADQUARTERS

PROJECT REFERENCE NO.	SHEET NO.
E-5503	04
R/W SHEET NO.	04

ROADWAY DESIGN ENGINEER — NORTH CAROLINA PROFESSIONAL SEAL 18537 ENGINEER JERRY P. PAGE — DocuSigned by: 42A94DAB185740A — 10/20/2014

HYDRAULICS ENGINEER — NORTH CAROLINA PROFESSIONAL SEAL 18537 ENGINEER JERRY P. PAGE — DocuSigned by: 42A94DAB185740A — 10/20/2014

SITE 1

PI Sta 10+68.07	PI Sta 12+08.13
△ = 10° 39' 15.1" (RT)	△ = 9° 37' 22.4" (RT)
D = 7° 50' 55.5"	D = 6° 39' 44.3"
L = 135.74'	L = 144.44'
T = 68.07'	T = 72.39'
R = 730.00'	R = 860.00'

SITE 1 PULL OFF

PI Sta 11+66.45	PI Sta 12+16.13	PI Sta 13+25.67
△ = 94° 42' 05.9" (RT)	△ = 0° 38' 25.1" (RT)	△ = 90° 00' 00.0" (RT)
D = 73° 55' 48.1"	D = 5° 36' 02.7"	D = 73° 55' 48.1"
L = 128.10'	L = 11.43'	L = 121.74'
T = 84.14'	T = 5.72'	T = 77.50'
R = 77.50'	R = 1,023.00'	R = 77.50'

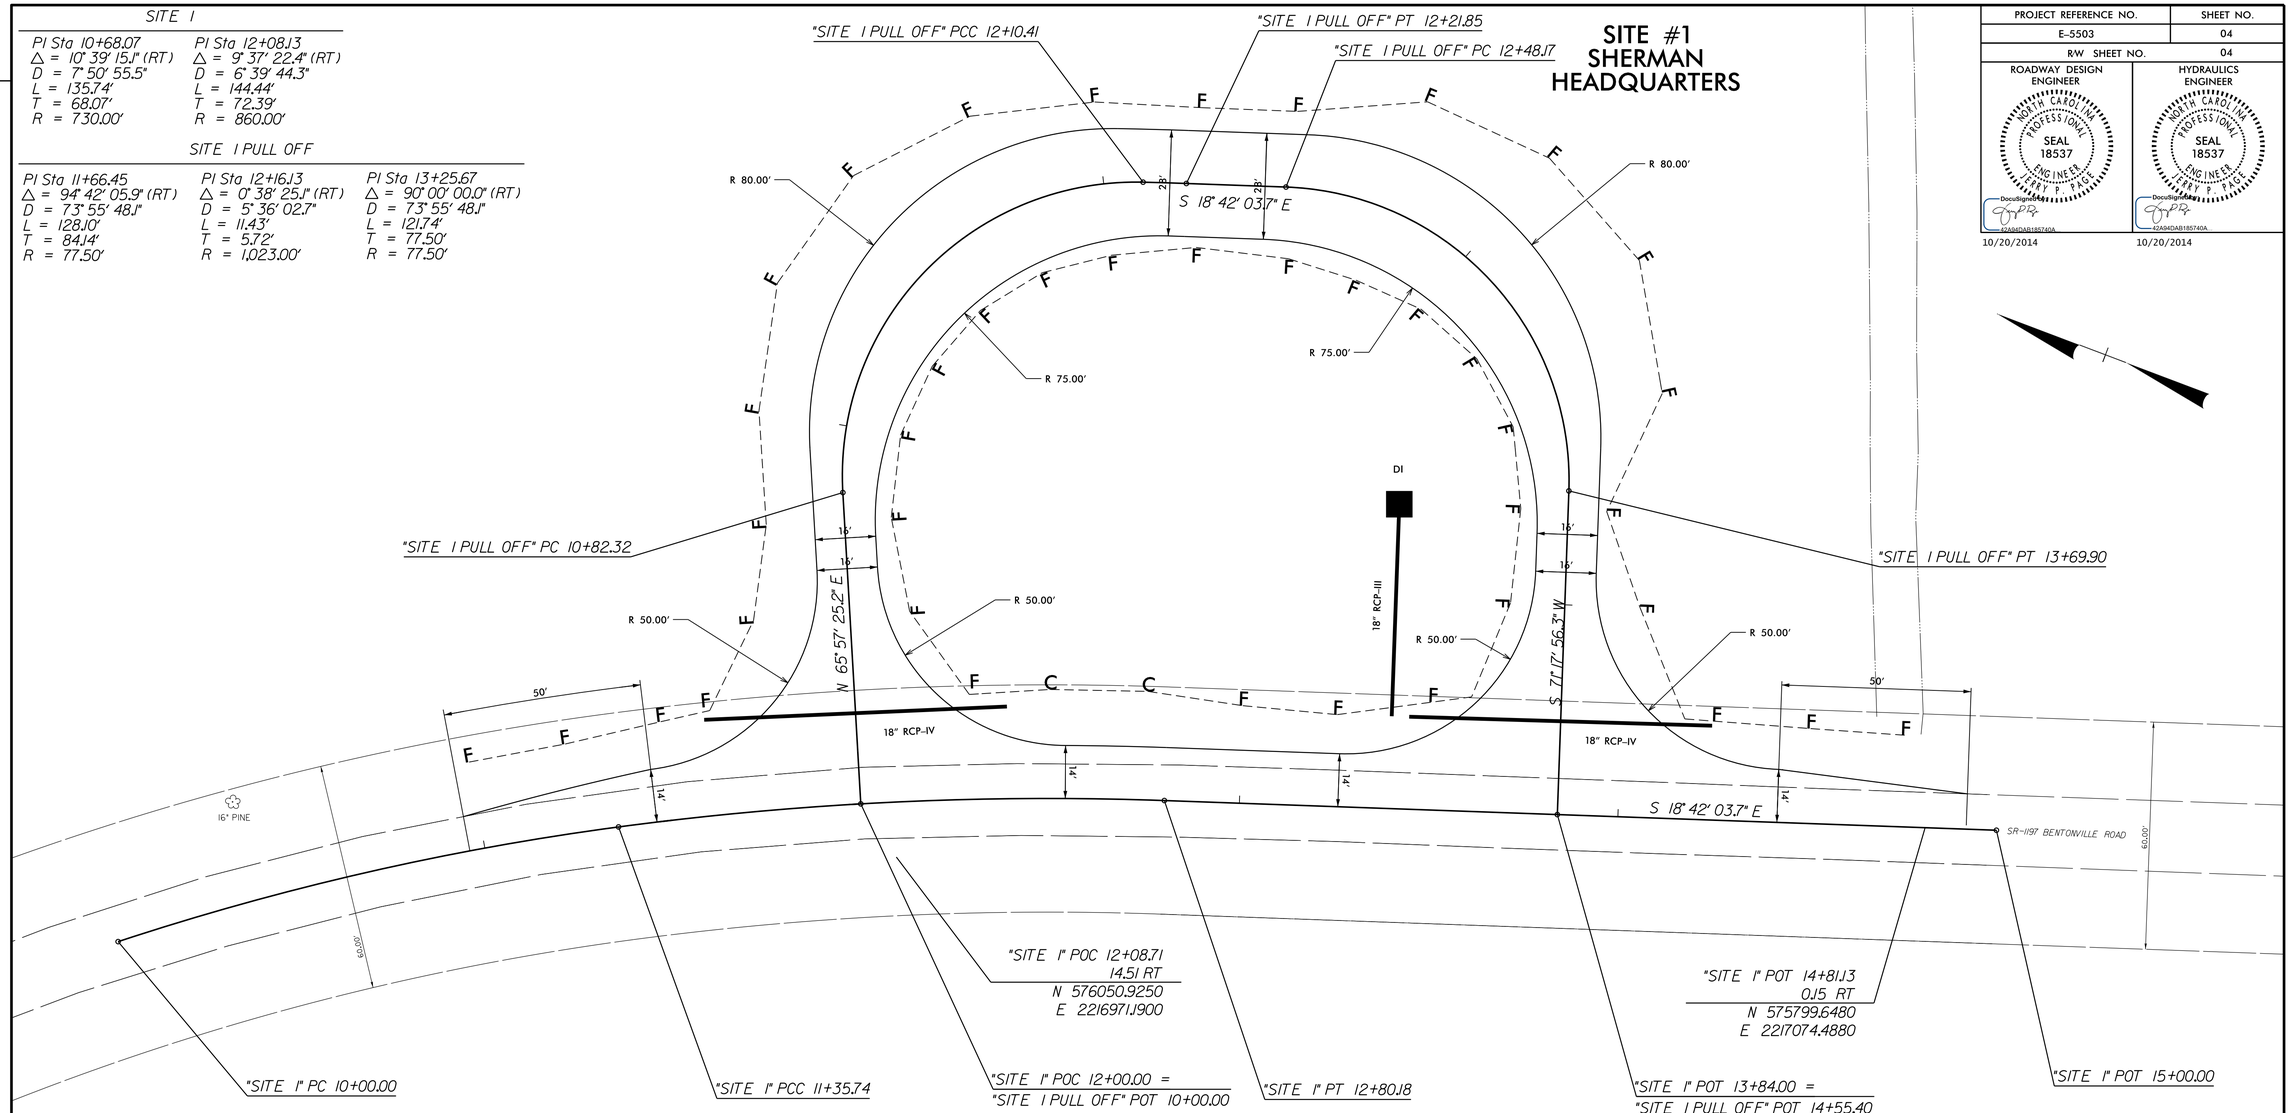

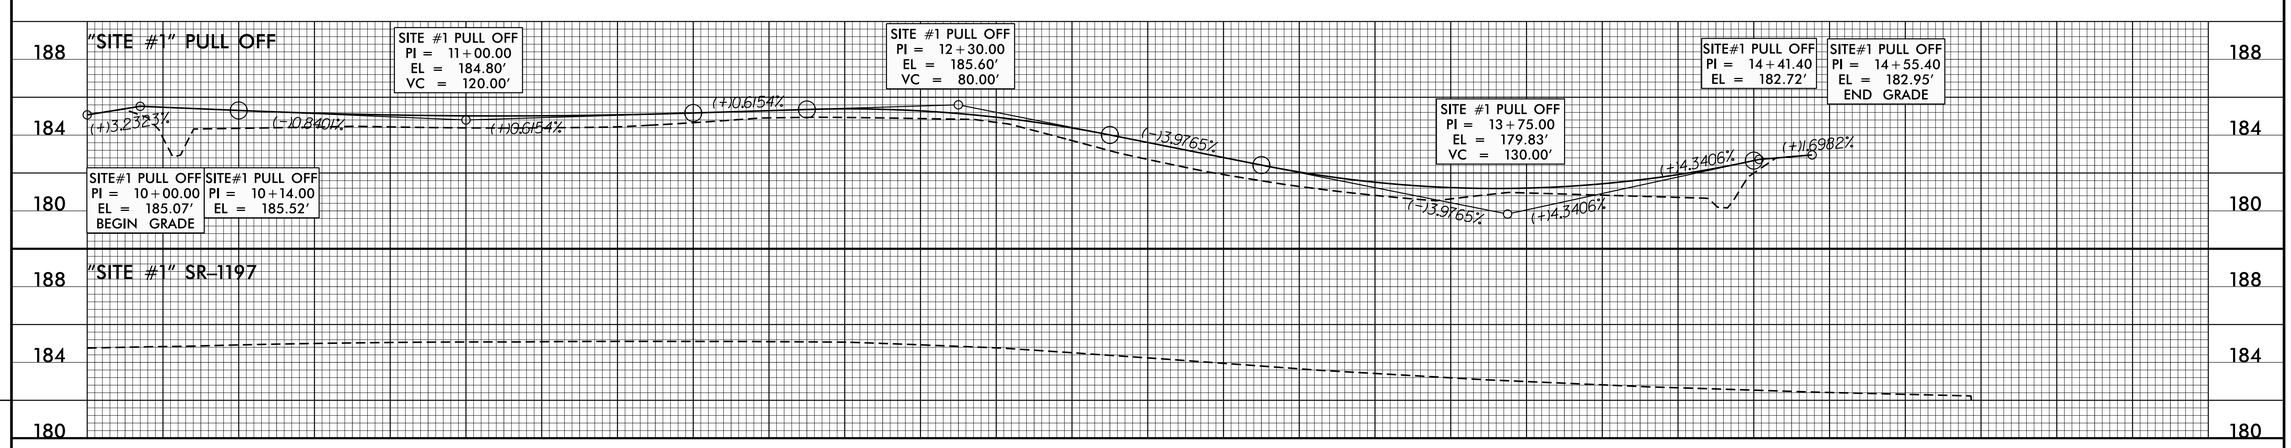

REVISIONS

15-OCT-2014 16:05
R:\PROJE\E-5503_ddc4_site 1 psh 04.dgn
$$$$USERNAME$$$$