DDC4

TIP PROJECT: E-5503

CONTRACT: DD00136

See Sheet 1-A For Index of Sheets

STATE OF NORTH CAROLINA
DIVISION OF HIGHWAYS

JOHNSTON COUNTY

STATE	STATE PROJECT REFERENCE NO.	SHEET NO.	TOTAL SHEETS
N.C.	E-5503	1	

STATE PROJ. NO.	F. A. PROJ. NO.	DESCRIPTION
50073.1.F1	STPE-000S(746)	PE
50073.3.F1	STPE-000S(746)	CONST

LOCATION: PULL OFFS FOR BENTONVILLE BATTLEGROUNDS

TYPE OF WORK: GRADING, DRAINAGE AND PAVING

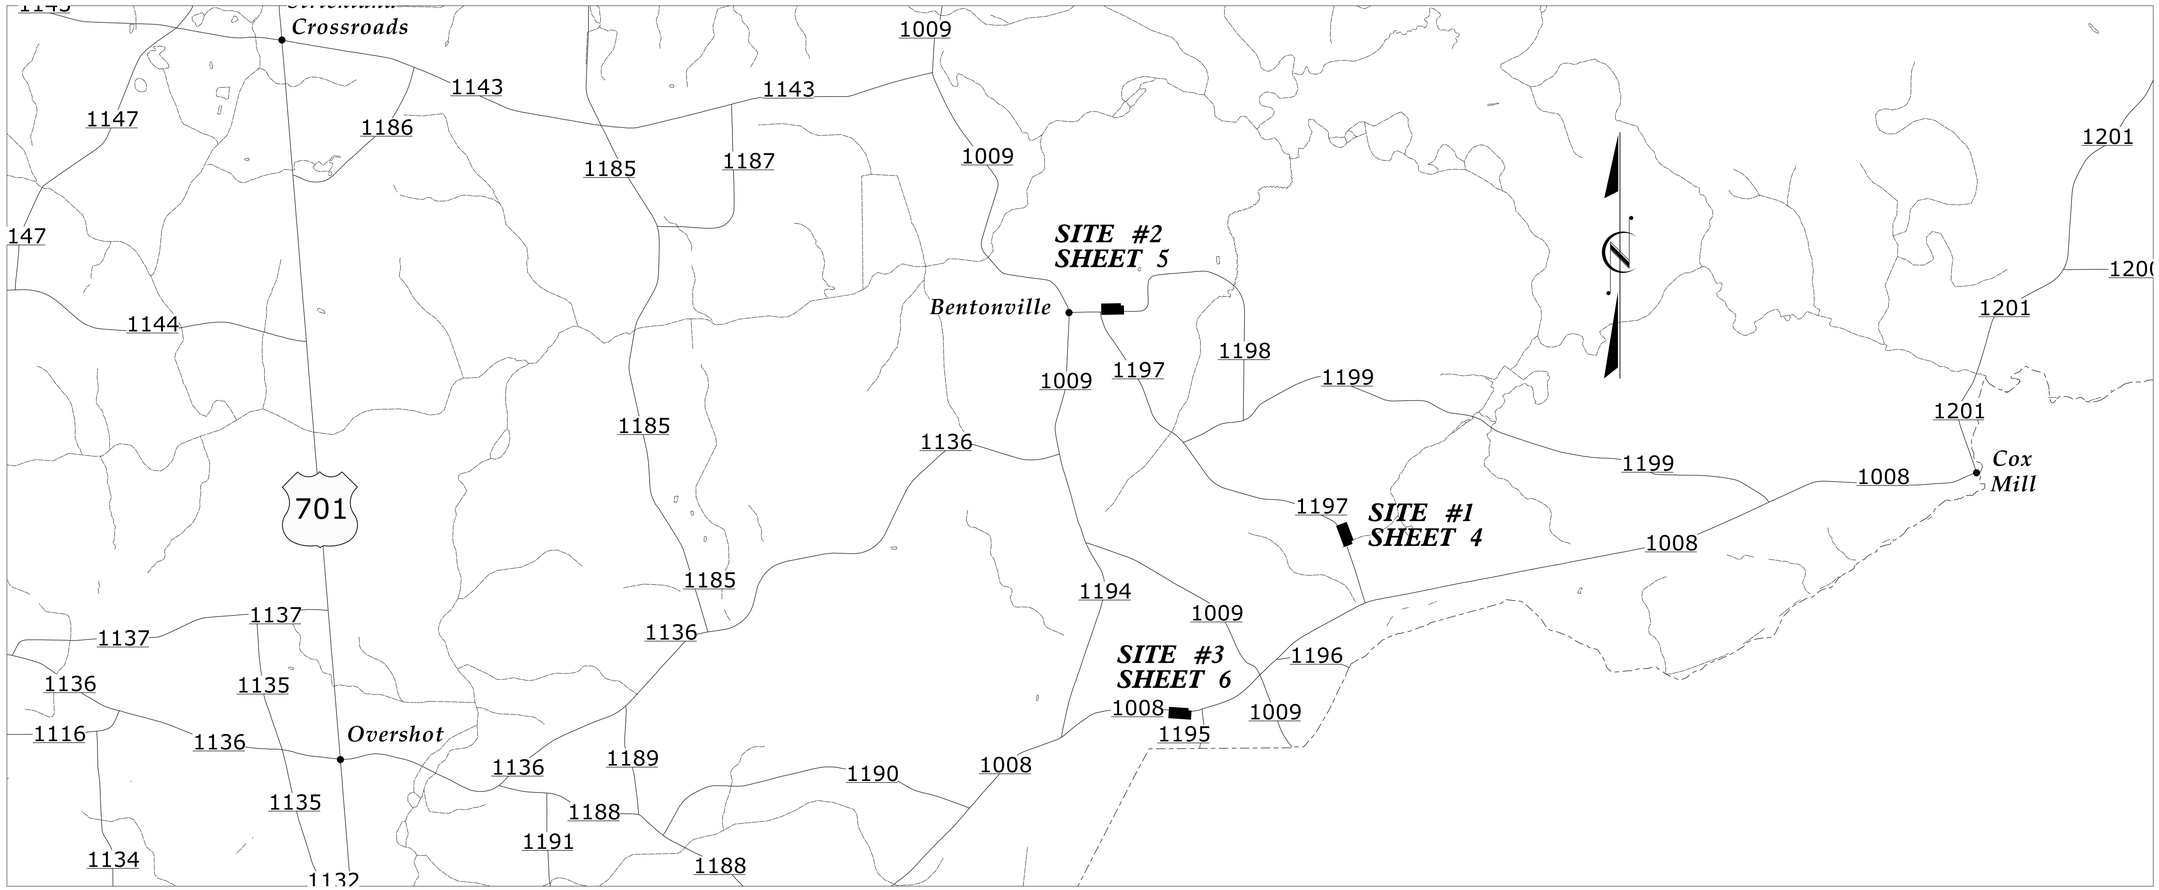

GRAPHIC SCALES

20 10 0 20 40
PLANS

20 10 0 20 40
PROFILE (HORIZONTAL)

4 2 0 4 8
PROFILE (VERTICAL)

DESIGN DATA

PROJECT LENGTH

Prepared In the Office of:
DIVISION OF HIGHWAYS
Division 4 DDC
509 Ward Blvd., Wilson NC, 27895

2012 STANDARD SPECIFICATIONS

RIGHT OF WAY DATE:

LETTING DATE:
NOVEMBER, 19 2014

T.M. LITTLE, P.E.
PROJECT ENGINEER

D.R. ETHRIDGE
PROJECT DESIGN ENGINEER

HYDRAULICS ENGINEER

10/24/2014
DocuSigned by:
62A94D0AB185740A
SIGNATURE:

NORTH CAROLINA PROFESSIONAL SEAL 18537 ENGINEER JERRY P. PAGE P.E.

ROADWAY DESIGN ENGINEER

10/24/2014
DocuSigned by:
62A94D0AB185740A
SIGNATURE:

NORTH CAROLINA PROFESSIONAL SEAL 18537 ENGINEER JERRY P. PAGE P.E.

STATE OF NORTH CAROLINA DEPARTMENT OF TRANSPORTATION

24-OCT-2014 15:10
R:\PROJ\50073_F1_F3_04_tsh.dgn
$$$$USERNAME$$$$