DocuSign Envelope ID: 1643F19F-CAFC-4A15-BBC1-5C0124F85A10

DDC4

PROJECT REFERENCE NO.	SHEET NO.
E-5503	05
R/W SHEET NO.	05

ROADWAY DESIGN ENGINEER
NORTH CAROLINA PROFESSIONAL SEAL 18537 ENGINEER JERRY P. PAGE
DocuSign Envelope ID: 42A94DAB185740A
10/20/2014

HYDRAULICS ENGINEER
NORTH CAROLINA PROFESSIONAL SEAL 18537 ENGINEER JERRY P. PAGE
DocuSign Envelope ID: 42A94DAB185740A
10/20/2014

SITE #2 JOHNSTON'S HEADQUARTERS

PI Sta 11+63.00
Δ = 90° 00' 00.0" (RT)
D = 73° 55' 48.1"
L = 121.74'
T = 77.50'
R = 77.50'

PI Sta 13+20.74
Δ = 90° 00' 00.0" (RT)
D = 73° 55' 48.1"
L = 121.74'
T = 77.50'
R = 77.50'

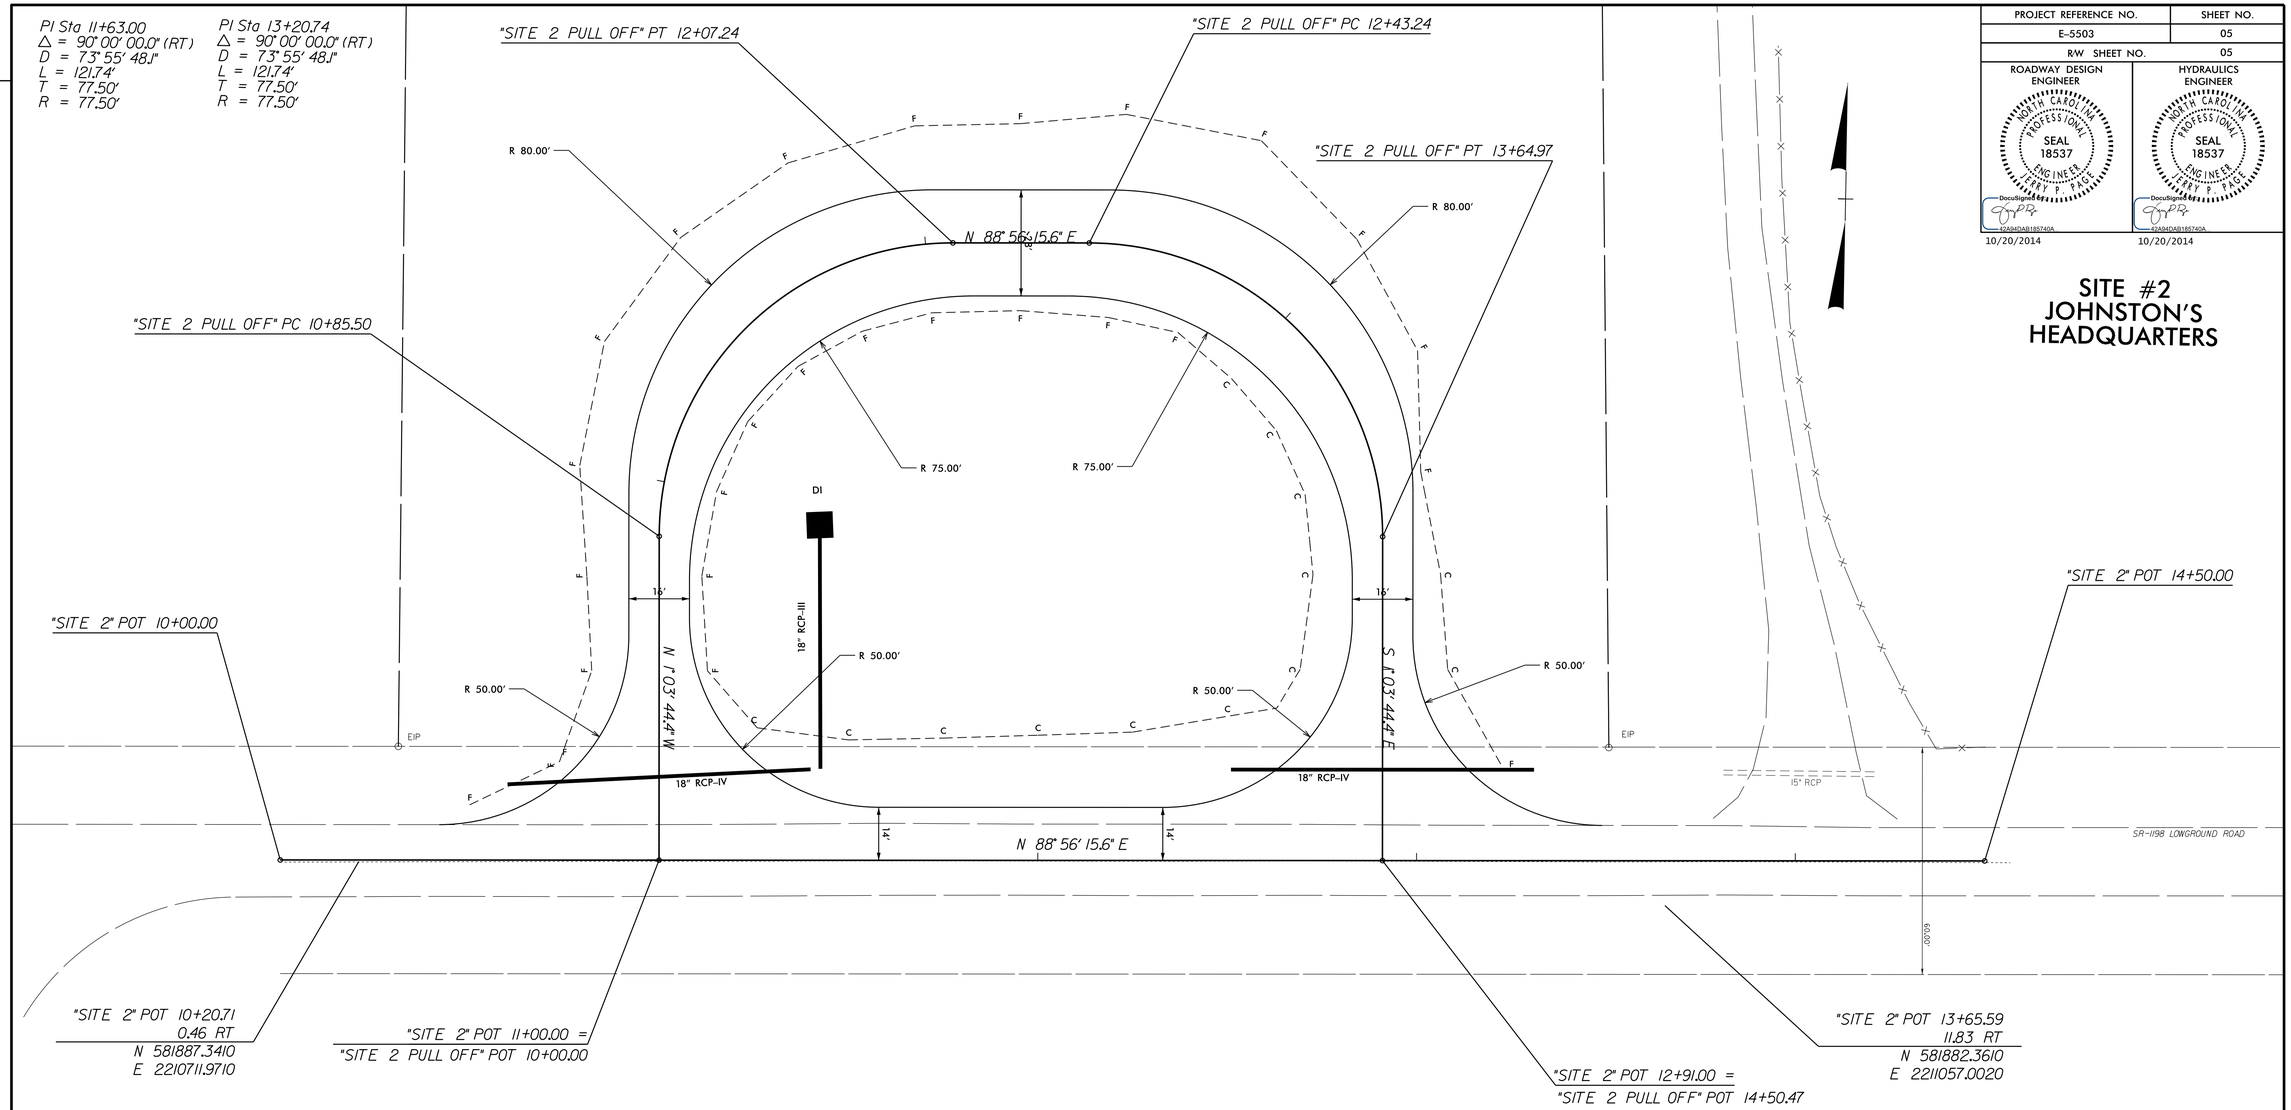

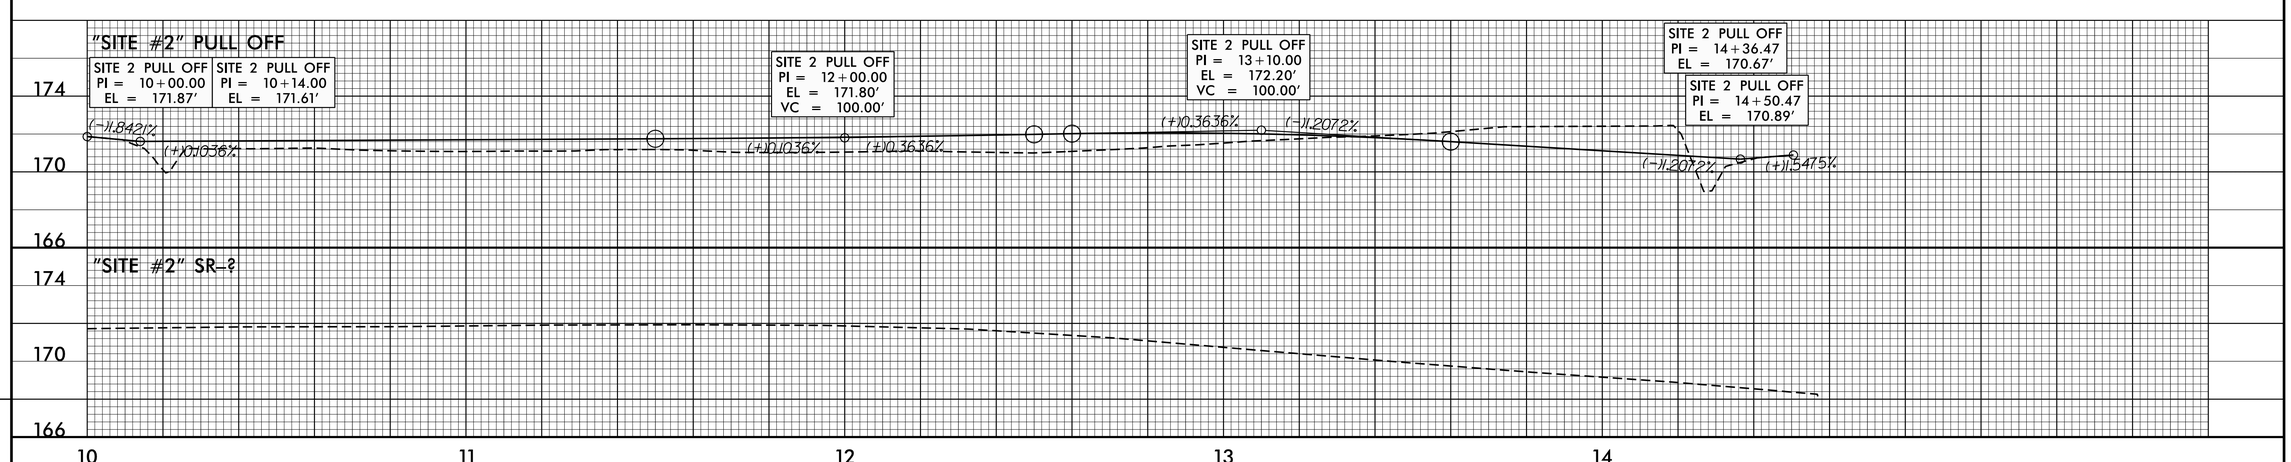

REVISIONS

15-OCT-2014 16:05
R:\PROJ\E-5503 ddc4_site 2 psh 05.dgn
$$$$USERNAME$$$$