NOTE:
PLACE TEMPORARY ROCK SEDIMENT DAMS TYPE – B AND TEMPORARY ROCK SILT CHECKS TYPE – A AT DRAINAGE OUTLETS.

CLEARING AND GRUBBING
EROSION CONTROL FOR
CONSTRUCTION SHEET 6

PROJECT REFERENCE NO.	SHEET NO.
E-5503	EC-6/CONST.6
R/W SHEET NO.	06
ROADWAY DESIGN ENGINEER	HYDRAULICS ENGINEER

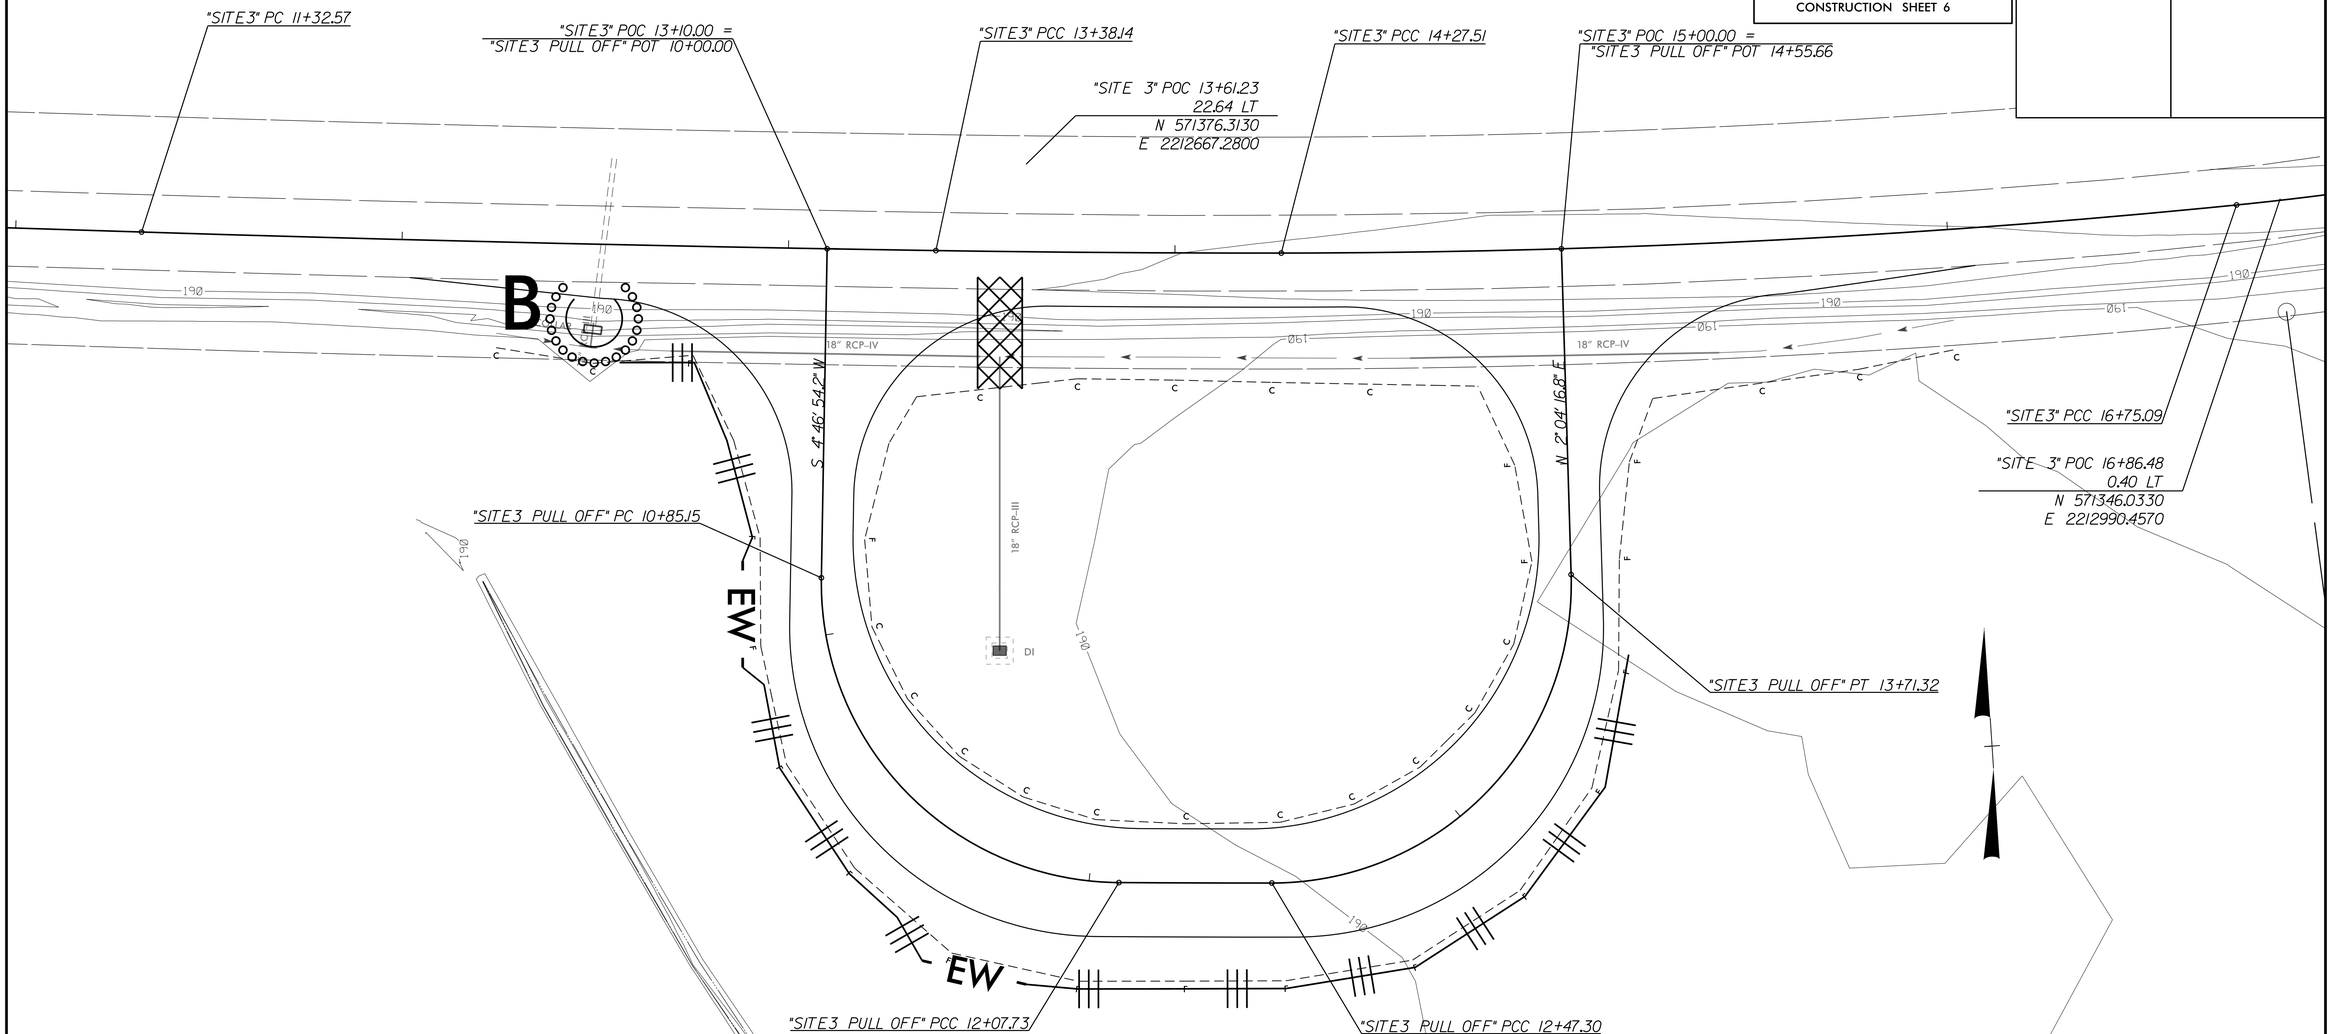

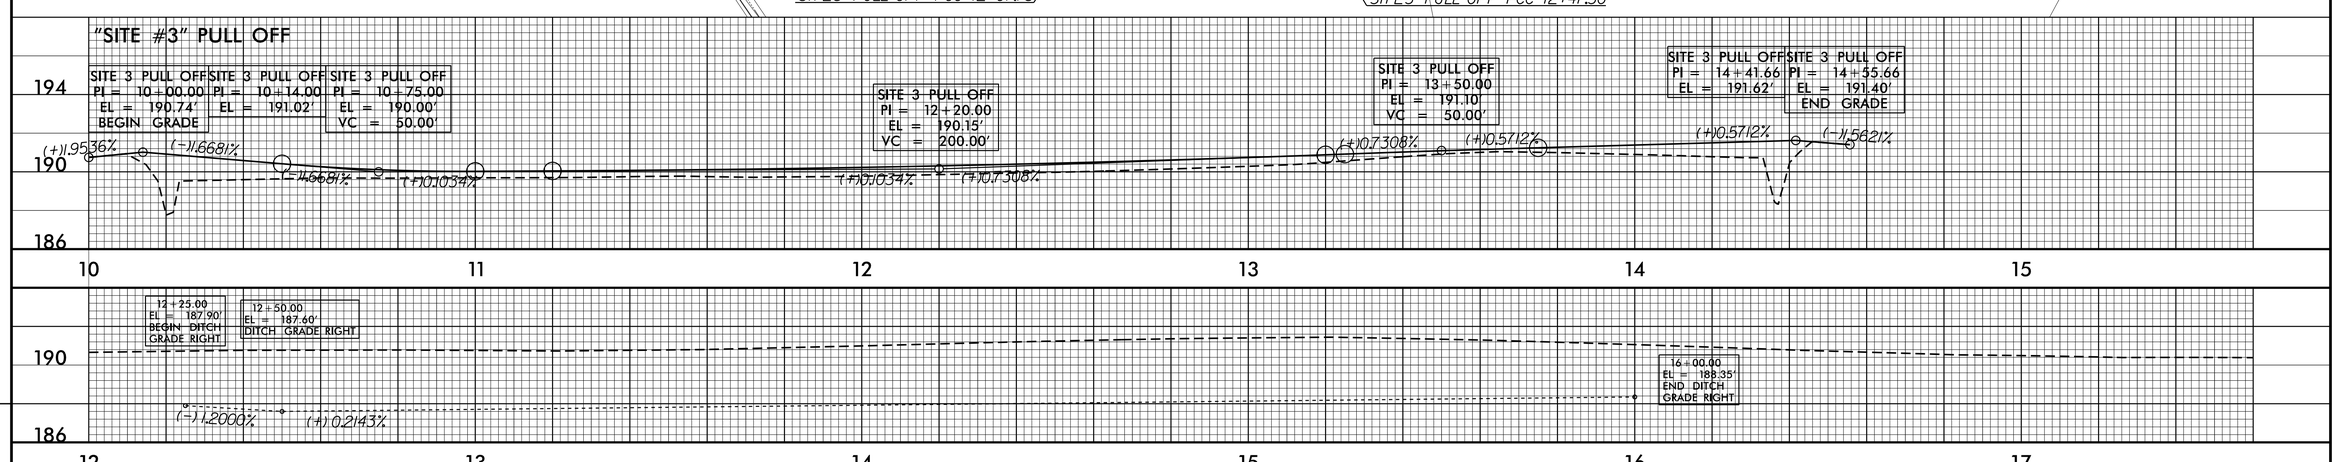

REVISIONS

24-OCT-2014 10:24
C:\Users\wjchandler1\Documents\Division Jobs\Active\E-5503 10-16-14\E-5503\EC\E-5503_EC_psh_06.dgn
wjchandler1 AT REN\271416

DDC4