PROJECT REFERENCE NO.	SHEET NO.
E-5503	EC-7/CONST.4
R/W SHEET NO.	04
ROADWAY DESIGN ENGINEER	HYDRAULICS ENGINEER

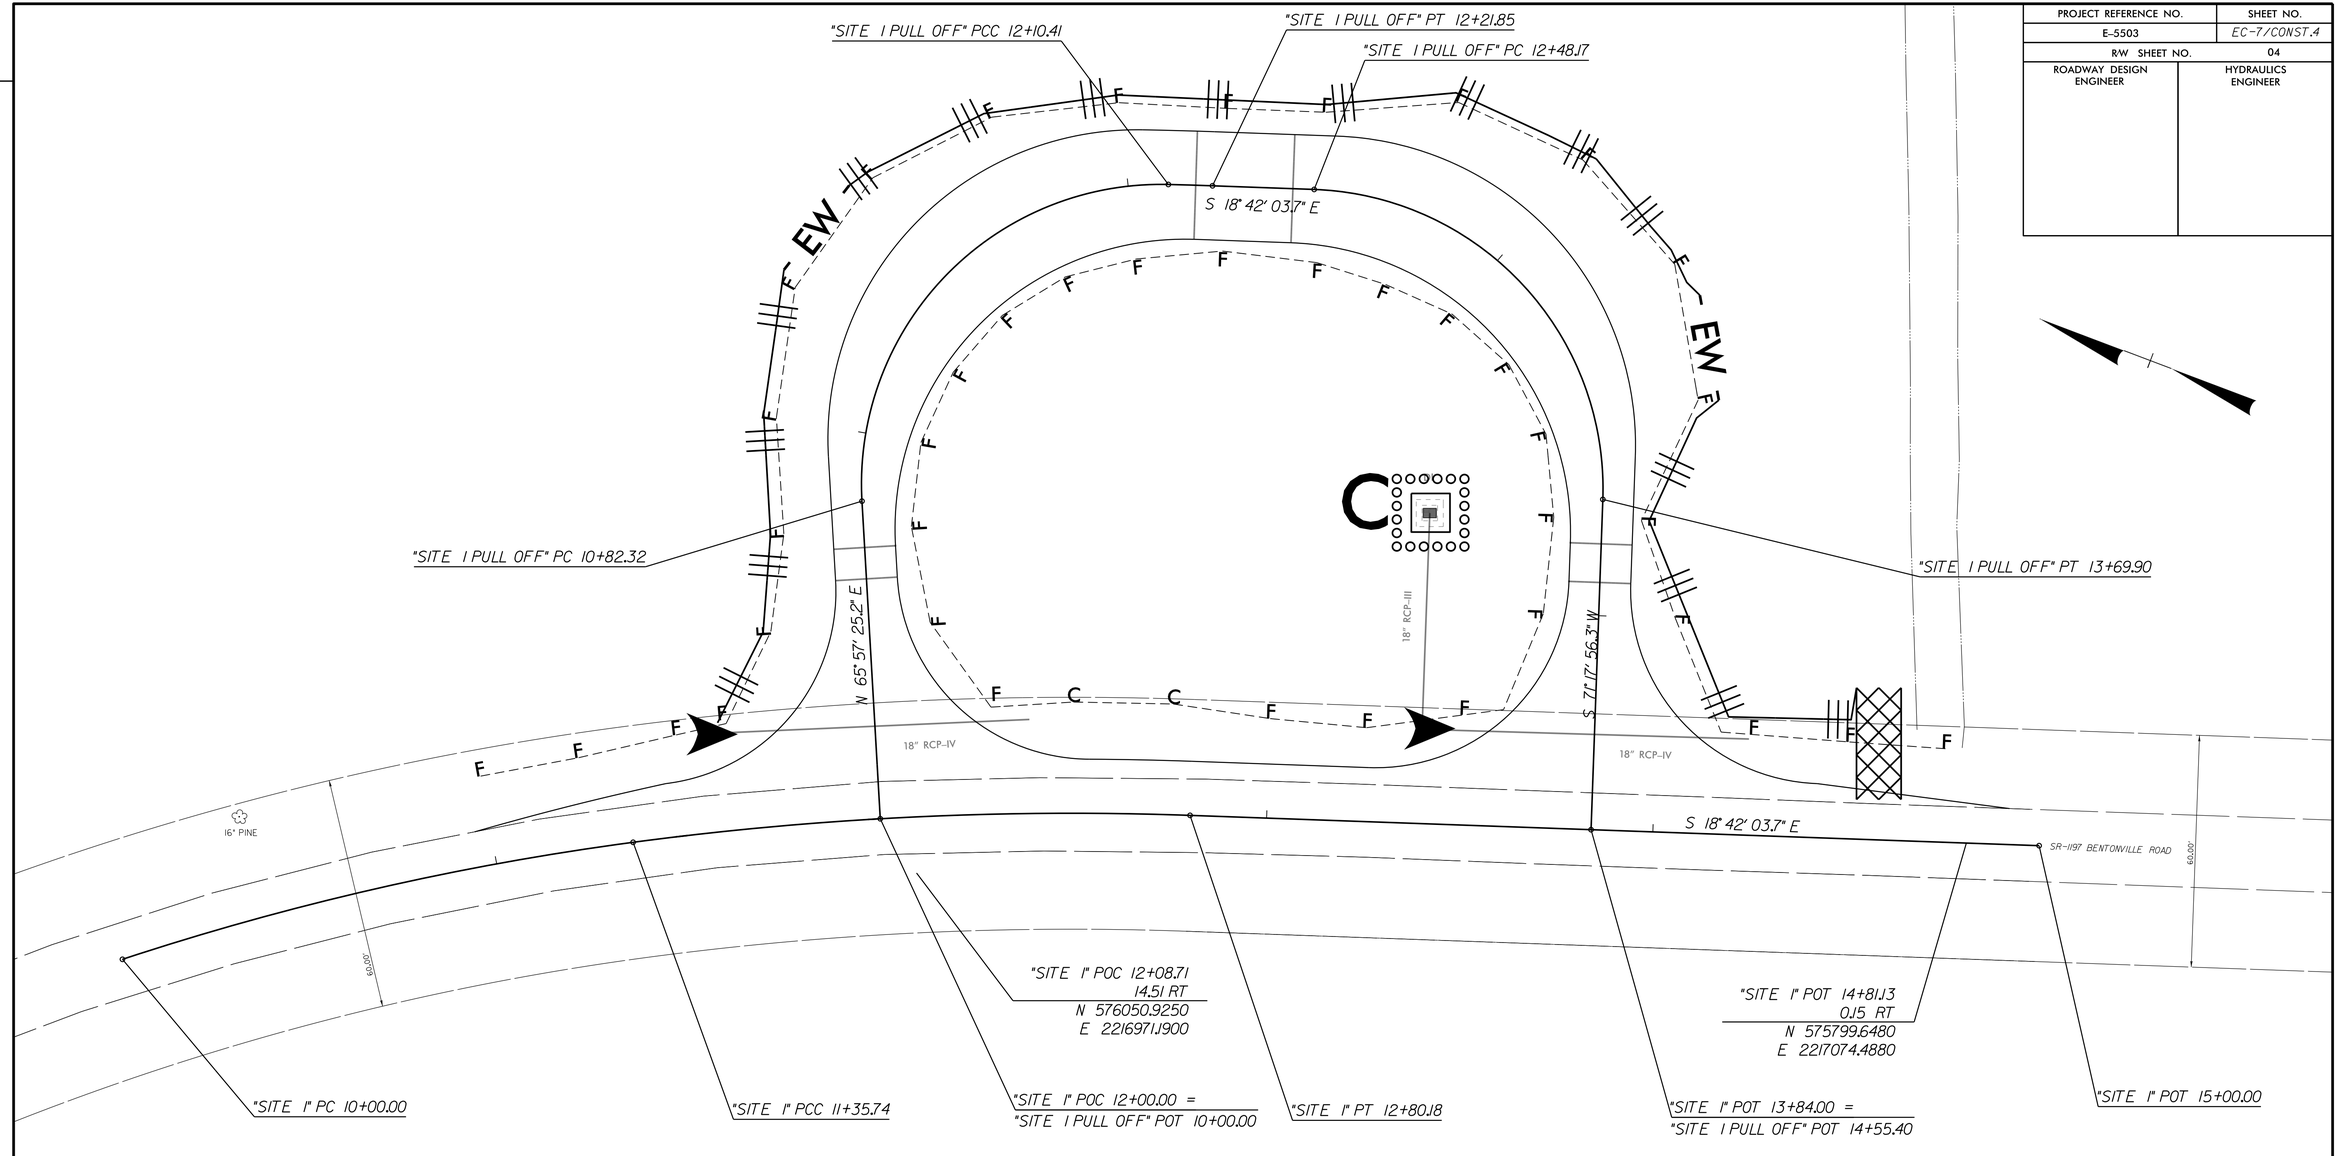

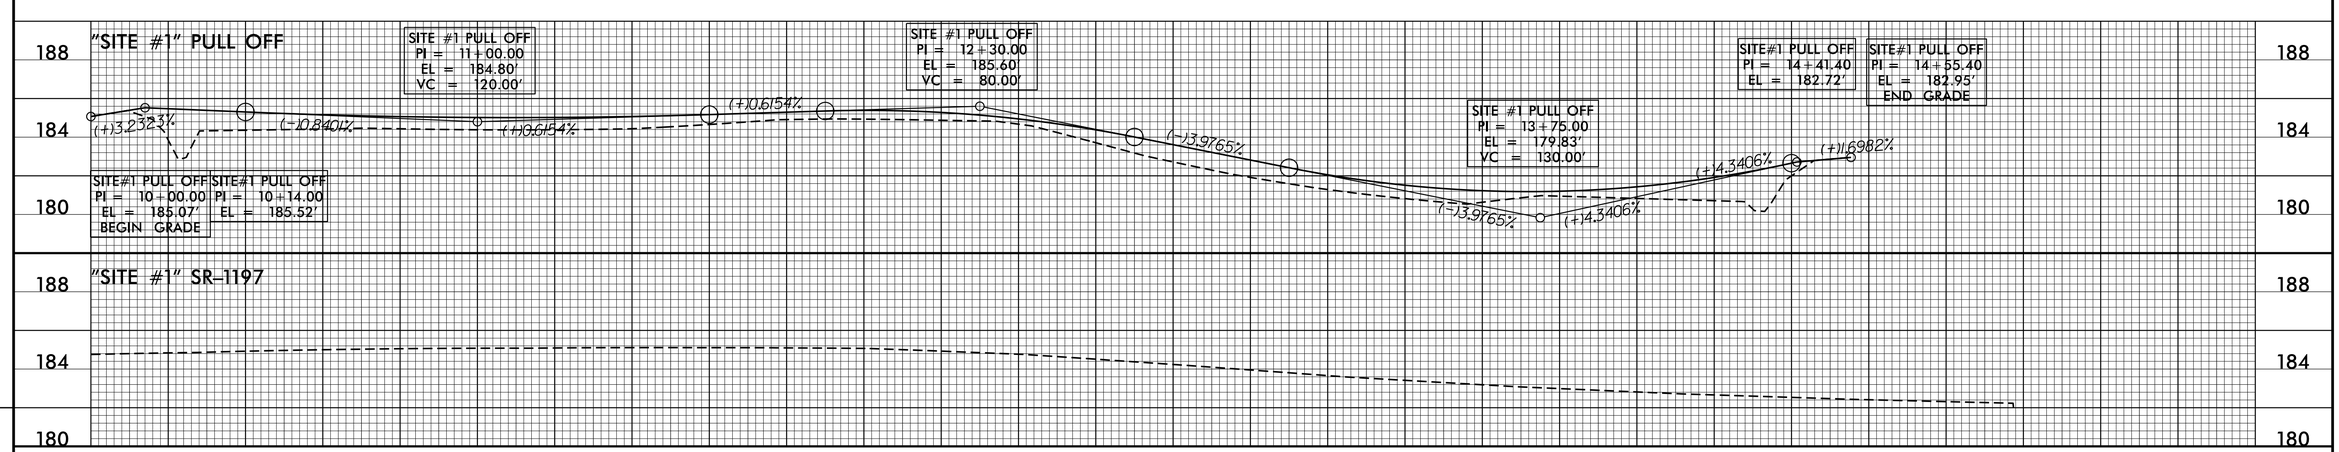

REVISIONS

24-OCT-2014 10:12
C:\Users\wjchandler1\Documents\Division Jobs\Active\E-5503 10-16-14\E-5503\EC\E-5503_EC_psh_04.dgn
wjchandler1 AT RENV271416