PROJECT REFERENCE NO.	SHEET NO.
SS-4905BI	4

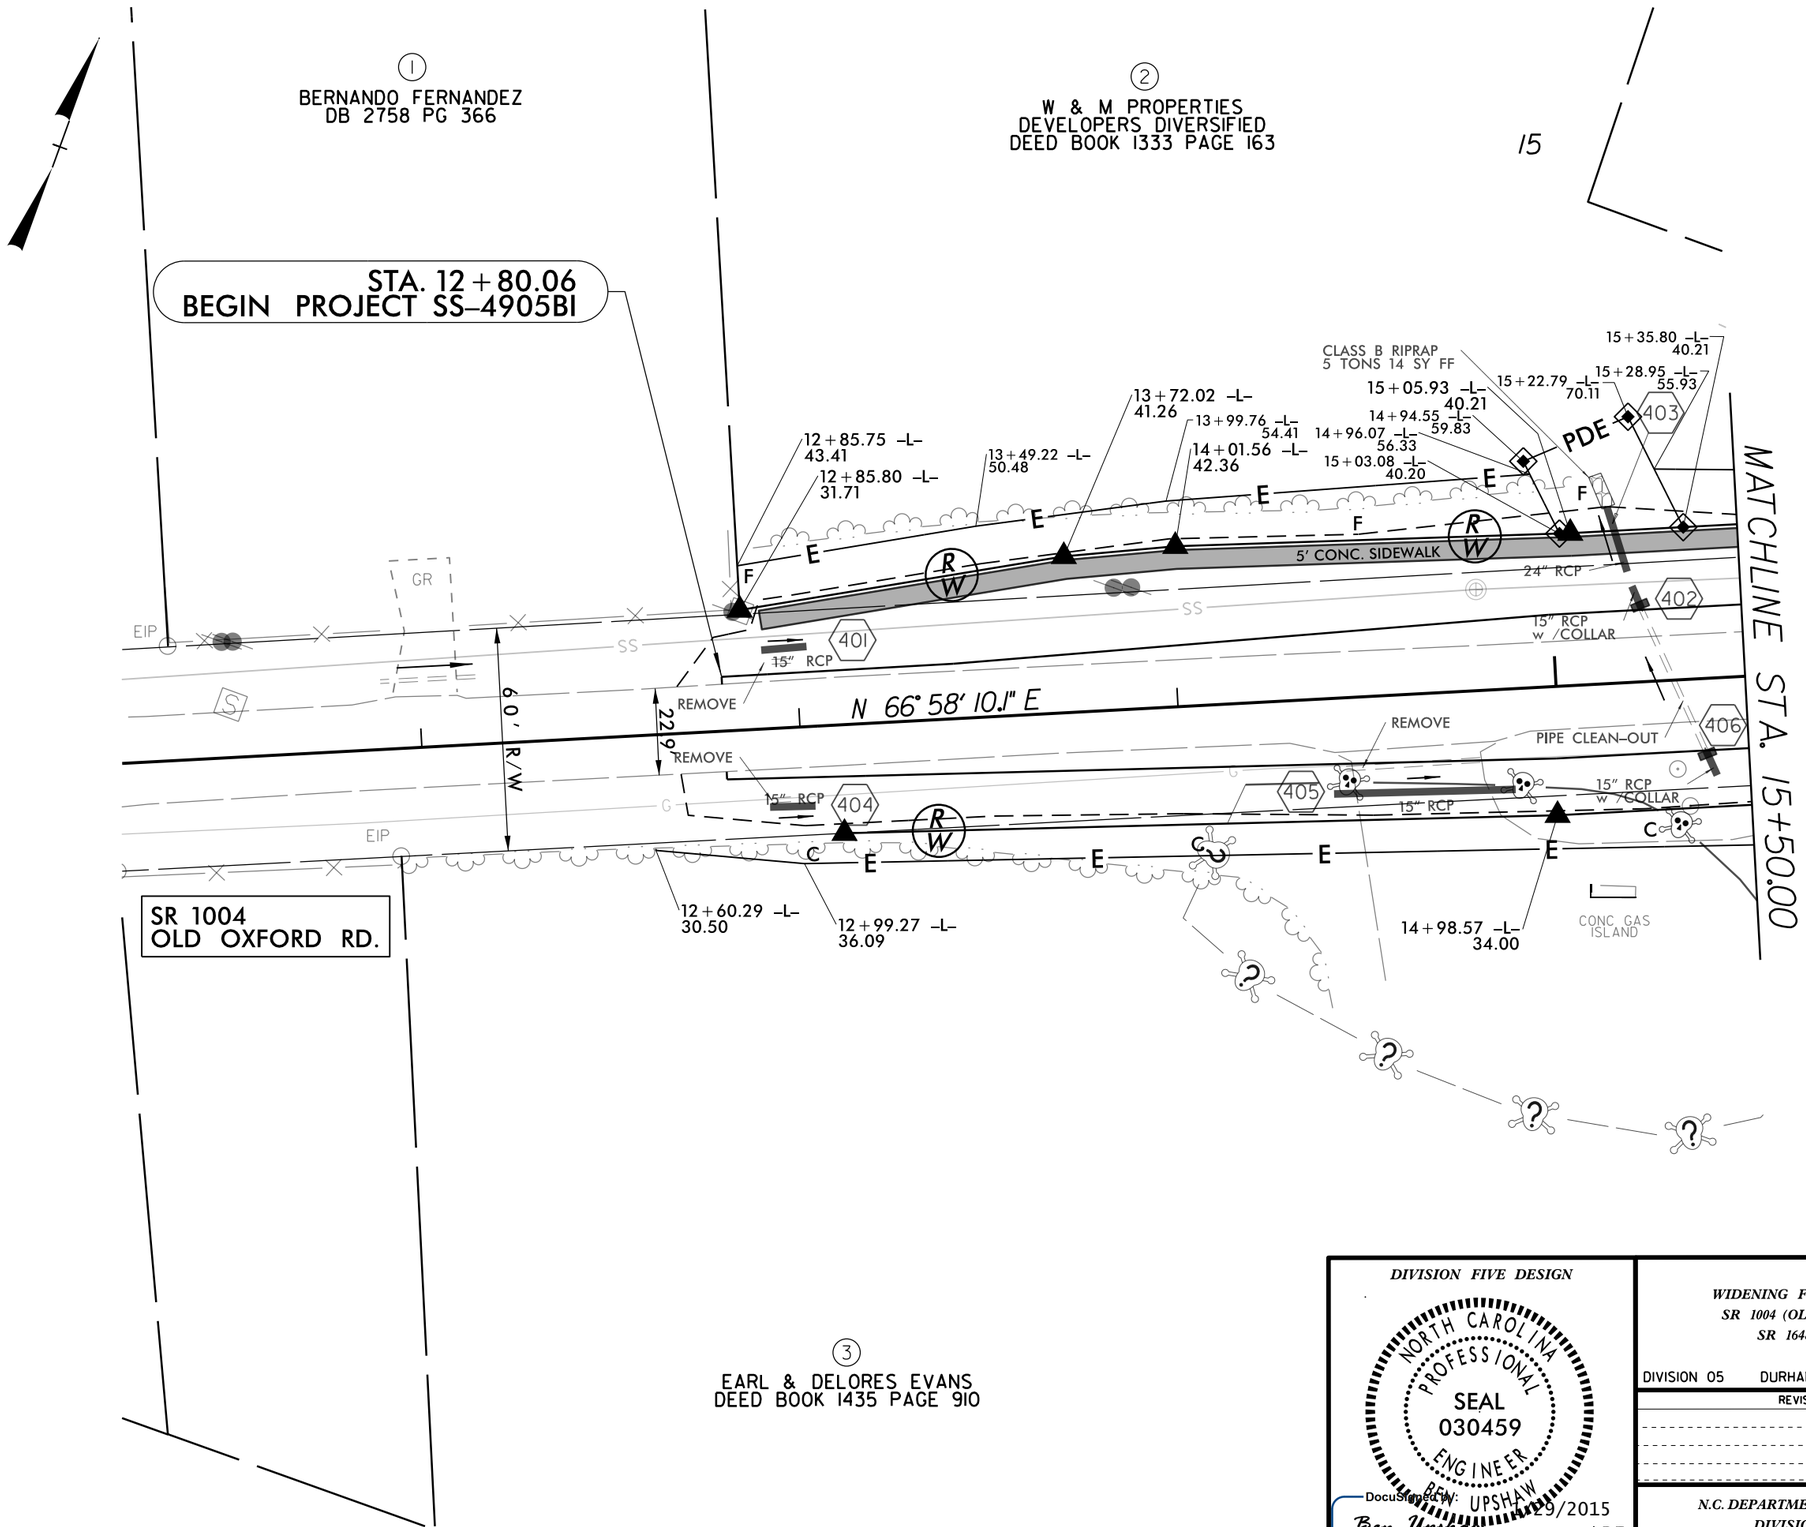

DIVISION FIVE DESIGN

NORTH CAROLINA PROFESSIONAL SEAL 030459 ENGINEER

BEN UPSHAW

Ben Upshaw 12/29/2015 P.E.

SIGNATURE

DocuSigned by: C06EB110D6E54E5...

WIDENING FOR TURN LANES ON
SR 1004 (OLD OXFORD RD.) AT
SR 1648 (DANUBE LN.)

DIVISION 05 DURHAM COUNTY DURHAM

REVISIONS	INIT.	DATE

N.C. DEPARTMENT of TRANSPORTATION
DIVISION of HIGHWAYS
DIVISION FIVE DESIGN UNIT

DIVISION OF HIGHWAYS · DIVISION FIVE · DESIGN UNIT · STATE OF NORTH CAROLINA · DEPARTMENT OF TRANSPORTATION

SCALE:	1":40'	DATE:	07/2014
PREPARED BY:	SUNIL PATEL		
REVIEWED BY:	BEN UPSHAW		
REVIEWED BY:			