PROJECT REFERENCE NO.	SHEET NO.
SS-4905BI	PM-1

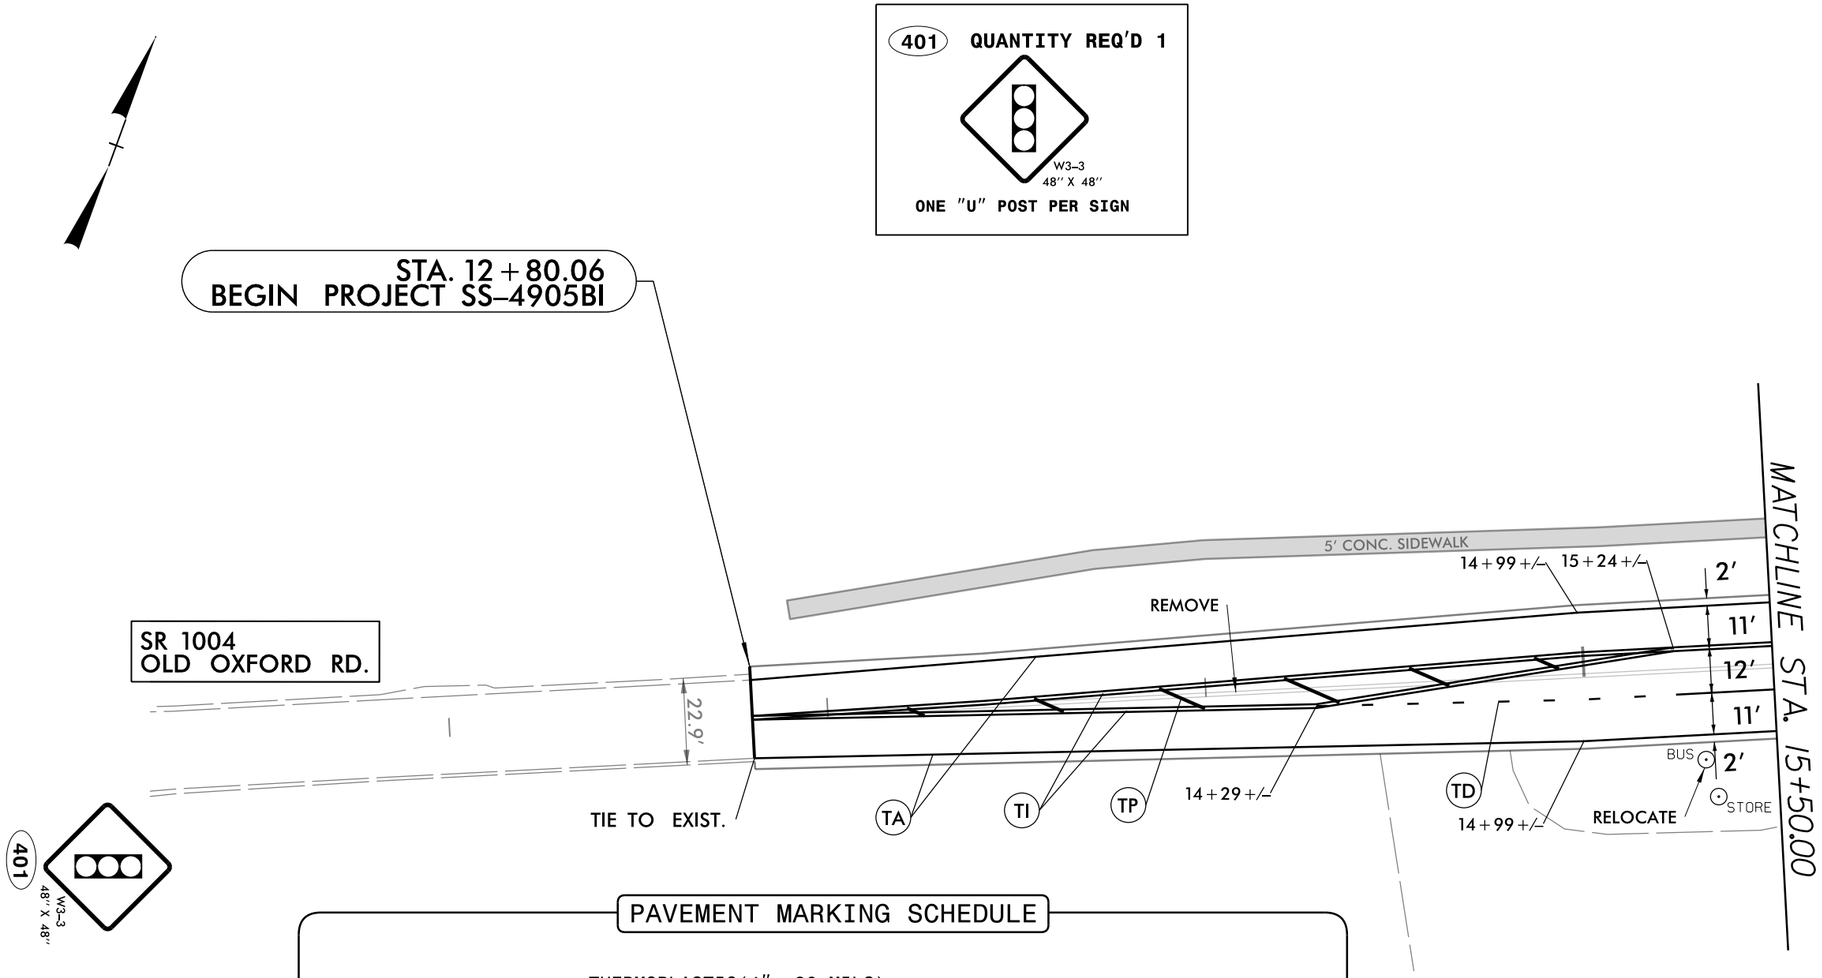

PAVEMENT MARKING SCHEDULE

SYMBOL	DESCRIPTION	PAY ITEM	QUANTITY
		THERMOPLASTIC(4", 90 MILS)	
TA	WHITE SOLID EDGE LINE		1274
			TOTAL= 1274 LF
		THERMOPLASTIC(4", 120 MILS)	
T8	2 FT. - 6 FT./SP WHITE MINISKIP		40
TD	3 FT. - 9 FT./SP WHITE MINISKIP		33
TE	WHITE SOLID LANE LINE		221
TI	YELLOW DOUBLE CENTER		2474
			TOTAL= 2768 LF
		THERMOPLASTIC(8", 90 MILS)	
TP	YELLOW DIAGONAL		146
			TOTAL= 146 LF
		THERMOPLASTIC (24", 120 MILS)	
T2	WHITE STOPBAR		82
			TOTAL= 82 LF
		THERMOPLASTICPAVEMENT MARKING SYMBOLS (90 MILS)	
UA	LEFT TURN ARROW		2
UE	COMBO STRAIGHT/RIGHT ARROW		2
			TOTAL= 2 EA
		MARKERS	
MA	YELLOW & YELLOW		34
MB	CRYSTAL & RED		10
			TOTAL= 44 EA

DIVISION FIVE DESIGN

2/2/2015

NORTH CAROLINA PROFESSIONAL SEAL 030459 ENGINEER B. W. UPSHAW

DocuSigned by:
Ben Upshaw P.E.
SIGNATURE
CD6EB110D6E54E5

WIDENING FOR TURN LANES ON
SR 1004 (OLD OXFORD RD.) AT
SR 1648 (DANUBE LN.)

DIVISION 05 DURHAM COUNTY DURHAM

REVISIONS	INIT.	DATE

N.C. DEPARTMENT of TRANSPORTATION
DIVISION of HIGHWAYS
DIVISION FIVE DESIGN UNIT

DIVISION OF HIGHWAYS · DIVISION FIVE · STATE OF NORTH CAROLINA · DEPARTMENT OF TRANSPORTATION · DIVISION DESIGN UNIT

SCALE: 1":40'	DATE: 10/2014
PREPARED BY: SUNIL PATEL	
REVIEWED BY: BEN UPSHAW	
REVIEWED BY:	