PROJECT REFERENCE NO.	SHEET NO.
SS-4905BI	PM-2

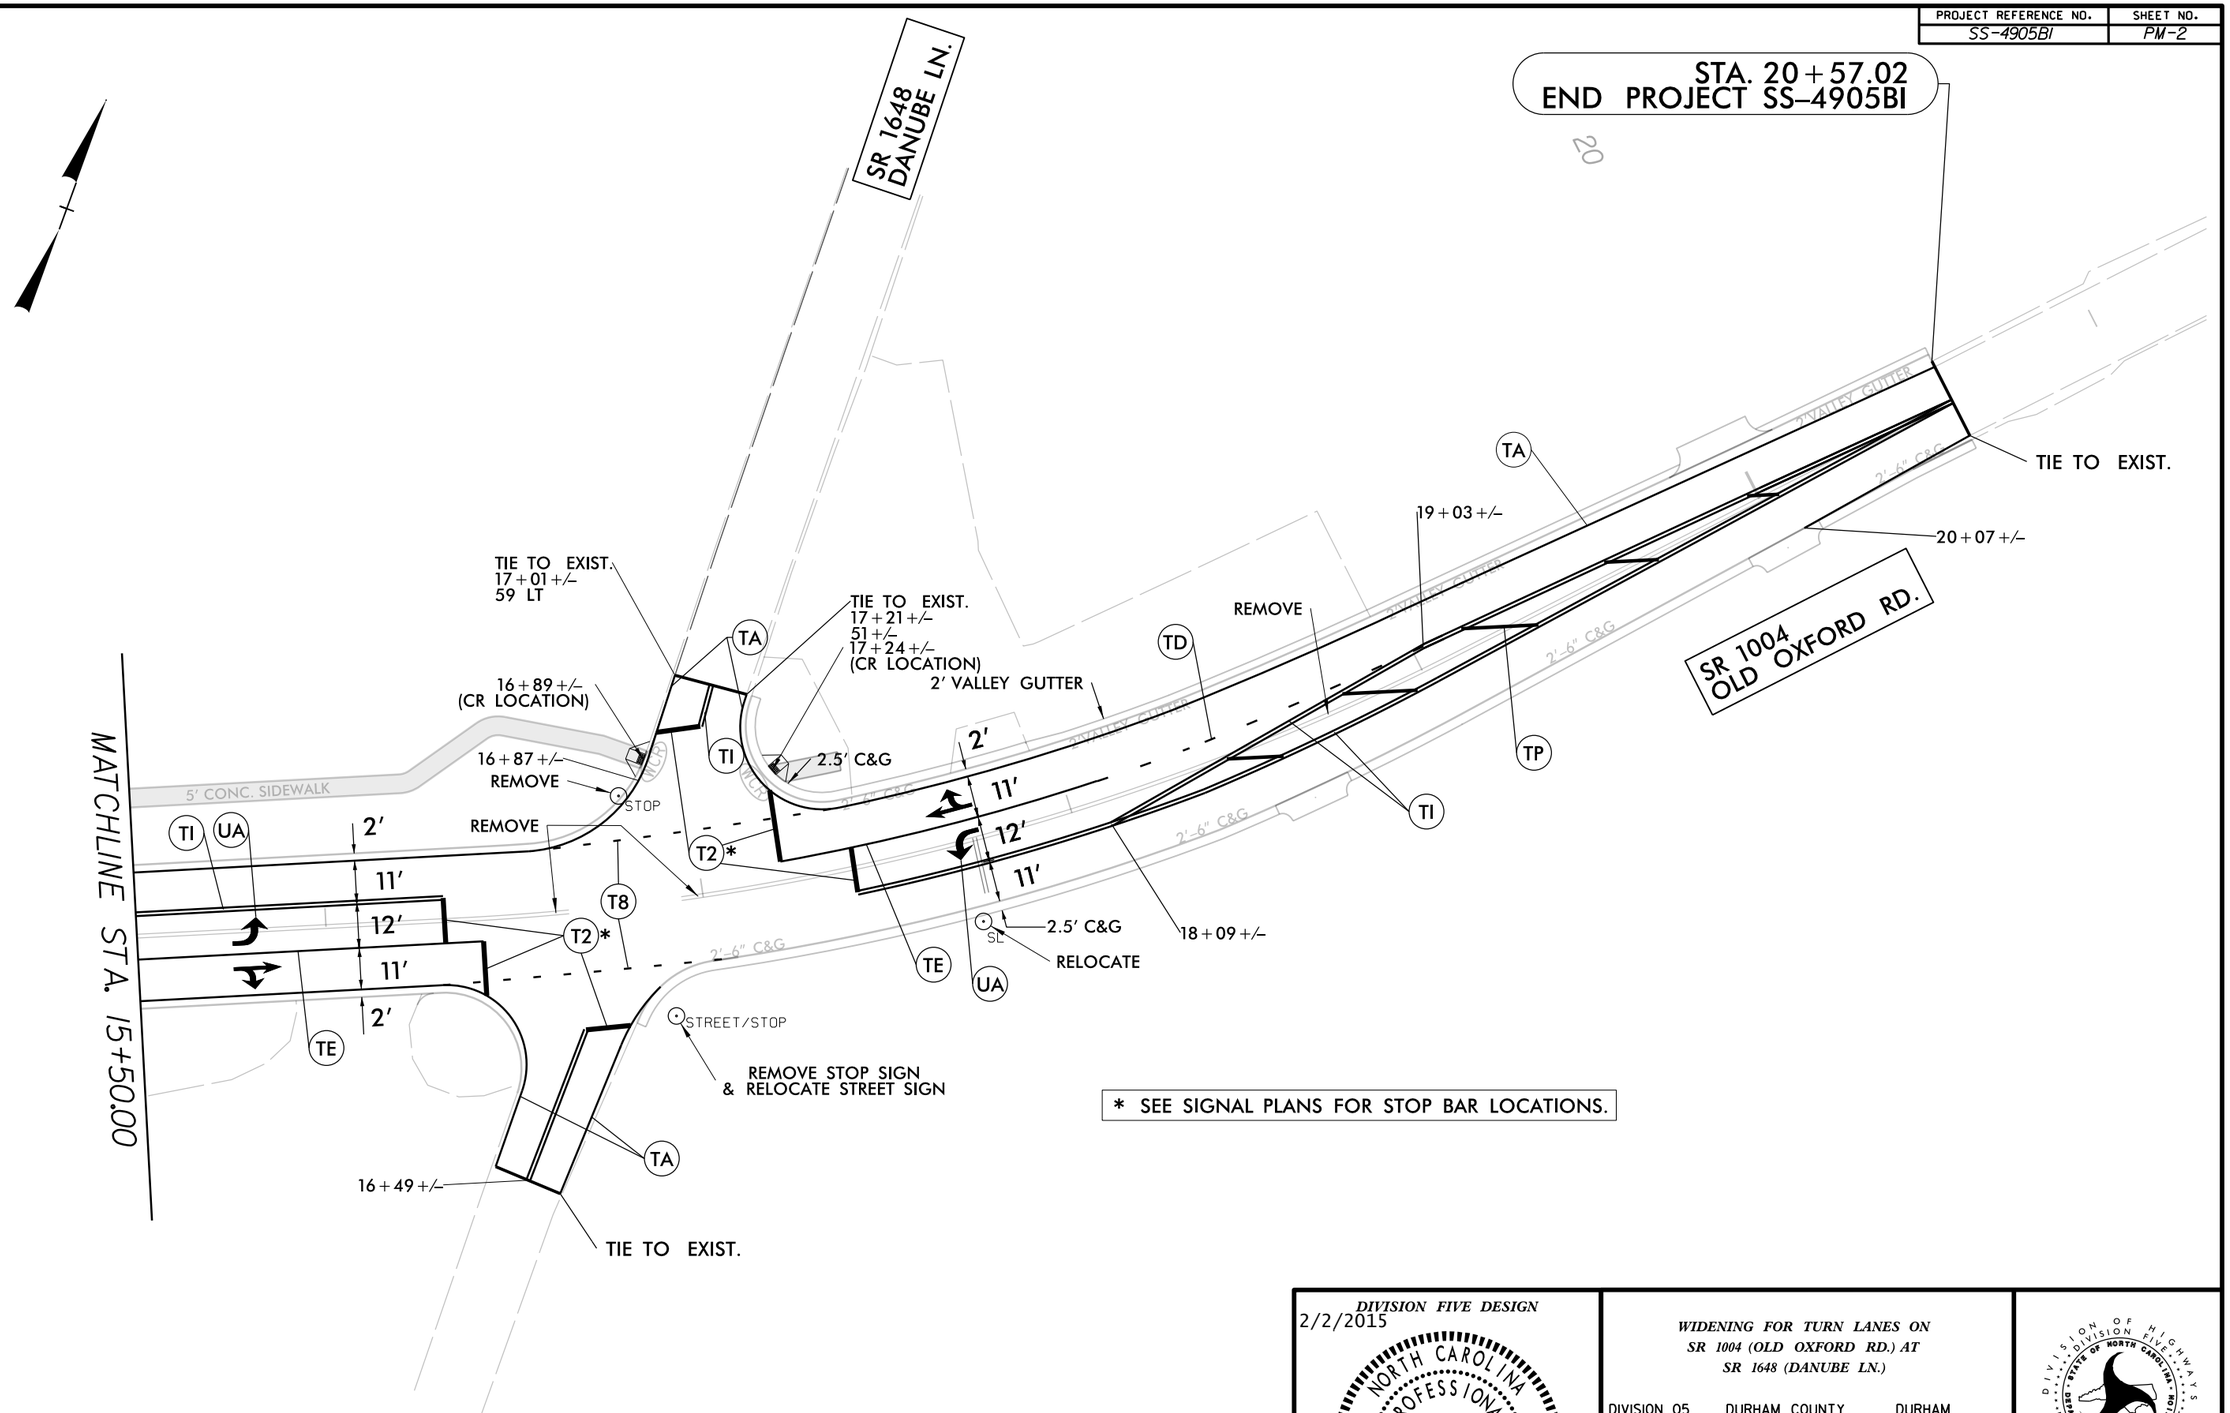

DIVISION FIVE DESIGN
2/2/2015

NORTH CAROLINA PROFESSIONAL SEAL 030459 ENGINEER BEN UPSHAW

DocuSigned by:
Ben Upshaw
CD6EB1D06E54E5...
SIGNATURE P.E.

WIDENING FOR TURN LANES ON
SR 1004 (OLD OXFORD RD.) AT
SR 1648 (DANUBE LN.)

DIVISION 05 DURHAM COUNTY DURHAM

REVISIONS	INIT.	DATE

N.C. DEPARTMENT of TRANSPORTATION
DIVISION of HIGHWAYS
DIVISION FIVE DESIGN UNIT

DIVISION OF HIGHWAYS · DIVISION FIVE · STATE OF NORTH CAROLINA DEPARTMENT OF TRANSPORTATION · DIVISION DESIGN UNIT

SCALE:	1":40'	DATE:	03/2013
PREPARED BY:	SUNIL PATEL		
REVIEWED BY:	BEN UPSHAW		
REVIEWED BY:			