PROJECT REFERENCE NO.	SHEET NO.
SS-4905 BI	EC-4

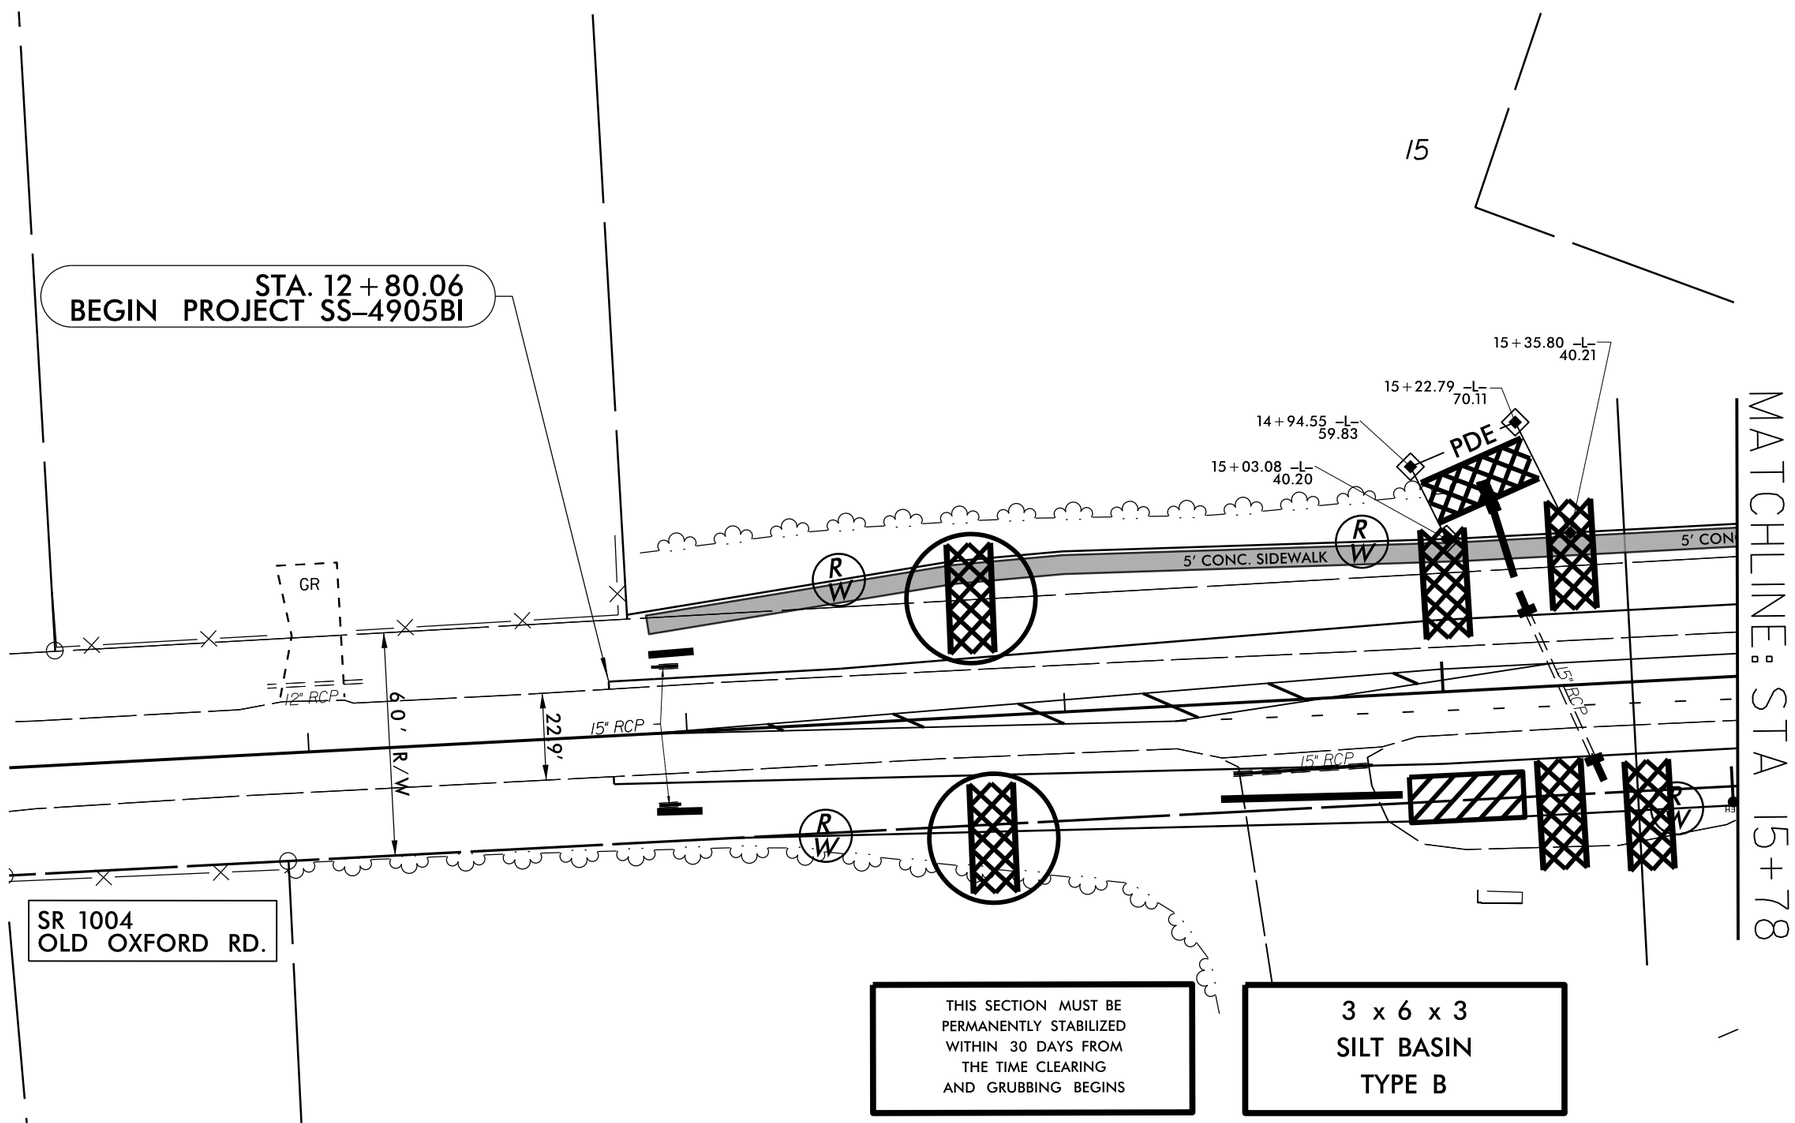

THIS SECTION MUST BE PERMANENTLY STABILIZED WITHIN 30 DAYS FROM THE TIME CLEARING AND GRUBBING BEGINS

3 x 6 x 3
SILT BASIN
TYPE B

Std. #	Description	Symbol
1605.01	Temporary Silt Fence	
1606.01	Special Sediment Control Fence	
1622.01	Temporary Berms and Slope Drains	
1630.02	Silt Basin Type B	
1630.03	Temporary Silt Ditch	TSD
1630.05	Temporary Diversion	TD
1630.06	Special Stilling Basin	
1632.03	Rock Inlet Sediment Trap Type C	
1633.01	Temporary Rock Silt Check Type-A	
	Temporary Rock Silt Check Type-A with Matting and Polyacrylamide (PAM)	
1633.02	Temporary Rock Silt Check Type-B	
	Wattle	
	Wattle with Polyacrylamide (PAM)	
1634.02	Temporary Rock Sediment Dam Type-B	
1635.01	Rock Pipe Inlet Sediment Trap Type-A	

WIDENING FOR TURN LANES ON SR 1004 (OLD OXFORD RD.) AT SR 1648 (DANUBE LN.)

DIVISION 05 DURHAM COUNTY DURHAM

REVISIONS	INIT.	DATE

N.C. DEPARTMENT of TRANSPORTATION
DIVISION of HIGHWAYS
DIVISION FIVE DESIGN UNIT

DIVISION OF HIGHWAYS · DIVISION FIVE · STATE OF NORTH CAROLINA · DEPARTMENT OF TRANSPORTATION · DIVISION DESIGN UNIT

SCALE: 1"=40'	DATE: 1/23/2013
PREPARED BY: D DAVIS	
REVIEWED BY:	
REVIEWED BY:	