PROJECT REFERENCE NO.	SHEET NO.
	UC-4
PROJECT	SS-4905BI

CH ENGINEERING
3220 GLEN ROYAL RD. RALEIGH, NC 27617
TELE 919.788.0224 FAX 919.788.0232
NC LICENSE #P-0189

UTILITY ENGINEER
NORTH CAROLINA PROFESSIONAL SEAL 028912 ENGINEER ERIC M. TWEED
8-27-14

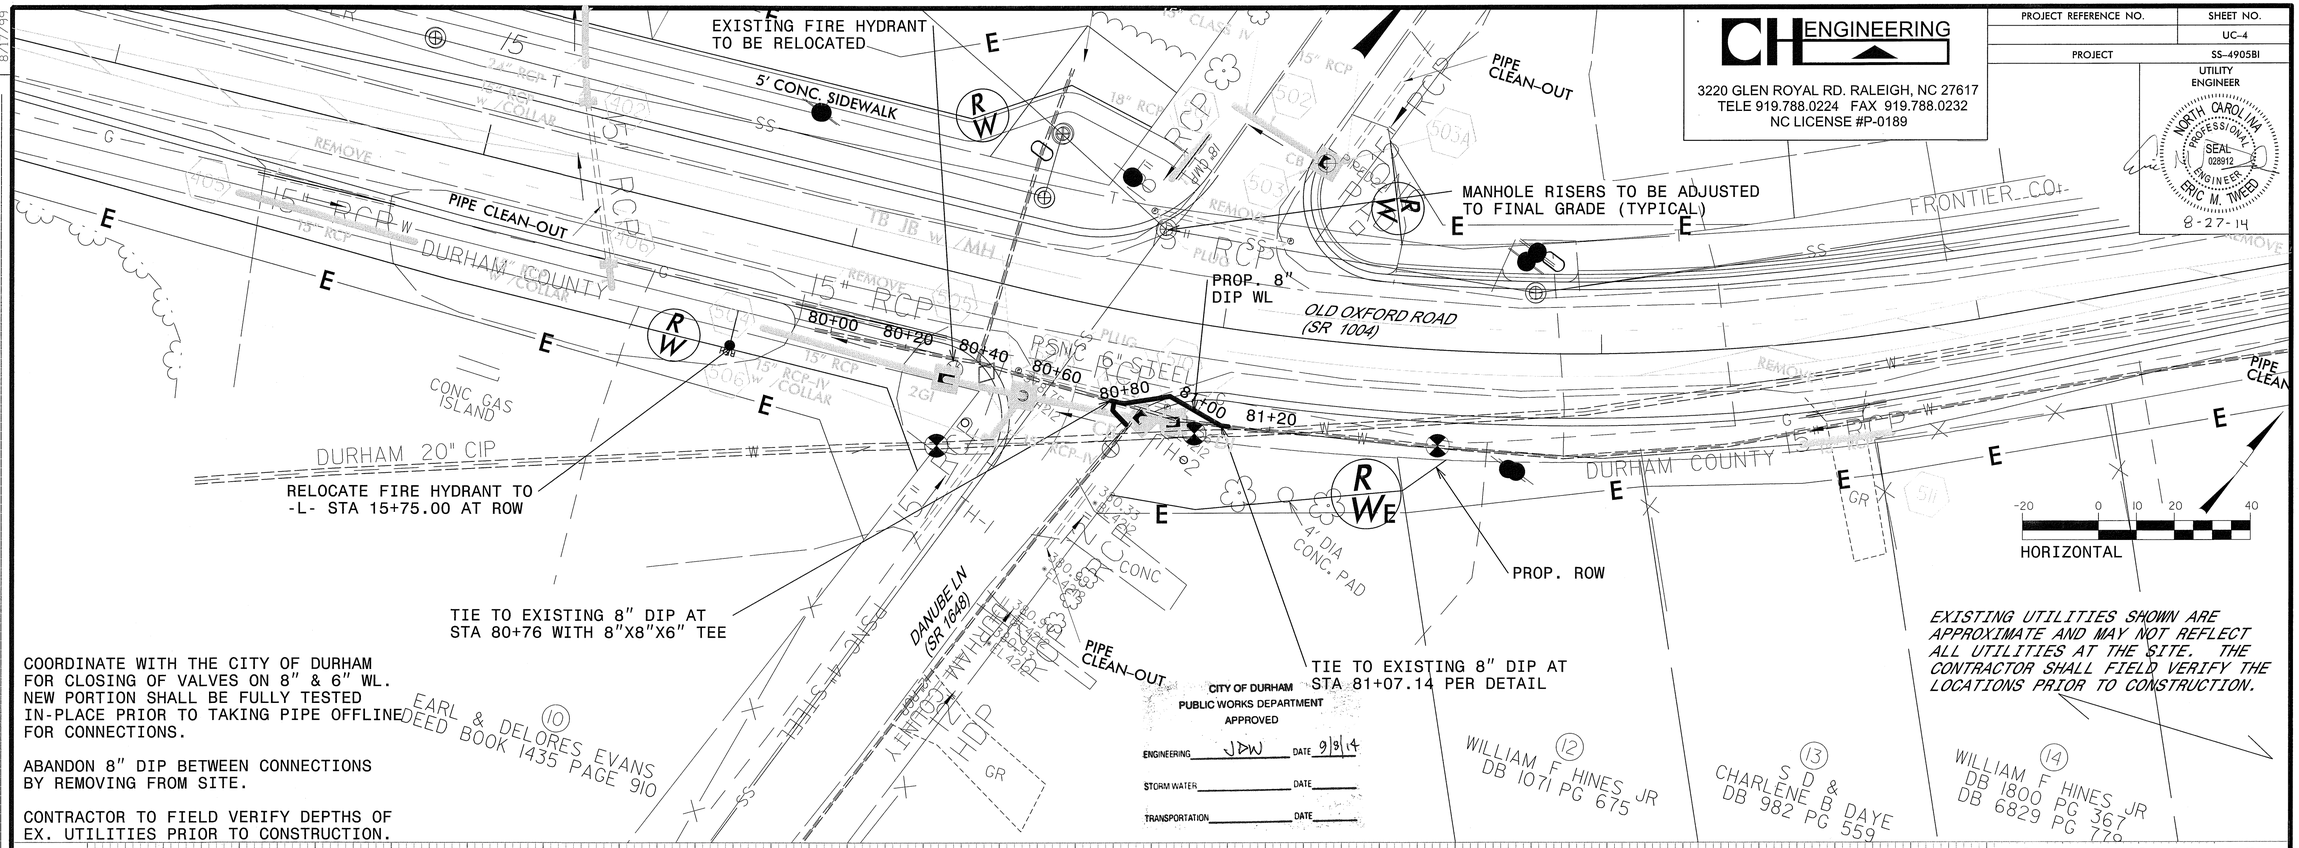

CITY OF DURHAM
PUBLIC WORKS DEPARTMENT
APPROVED
ENGINEERING JDW DATE 9/9/14
STORM WATER ____ DATE ____
TRANSPORTATION ____ DATE ____

COORDINATE WITH THE CITY OF DURHAM FOR CLOSING OF VALVES ON 8" & 6" WL. NEW PORTION SHALL BE FULLY TESTED IN-PLACE PRIOR TO TAKING PIPE OFFLINE FOR CONNECTIONS.

ABANDON 8" DIP BETWEEN CONNECTIONS BY REMOVING FROM SITE.

CONTRACTOR TO FIELD VERIFY DEPTHS OF EX. UTILITIES PRIOR TO CONSTRUCTION.

EXISTING UTILITIES SHOWN ARE APPROXIMATE AND MAY NOT REFLECT ALL UTILITIES AT THE SITE. THE CONTRACTOR SHALL FIELD VERIFY THE LOCATIONS PRIOR TO CONSTRUCTION.

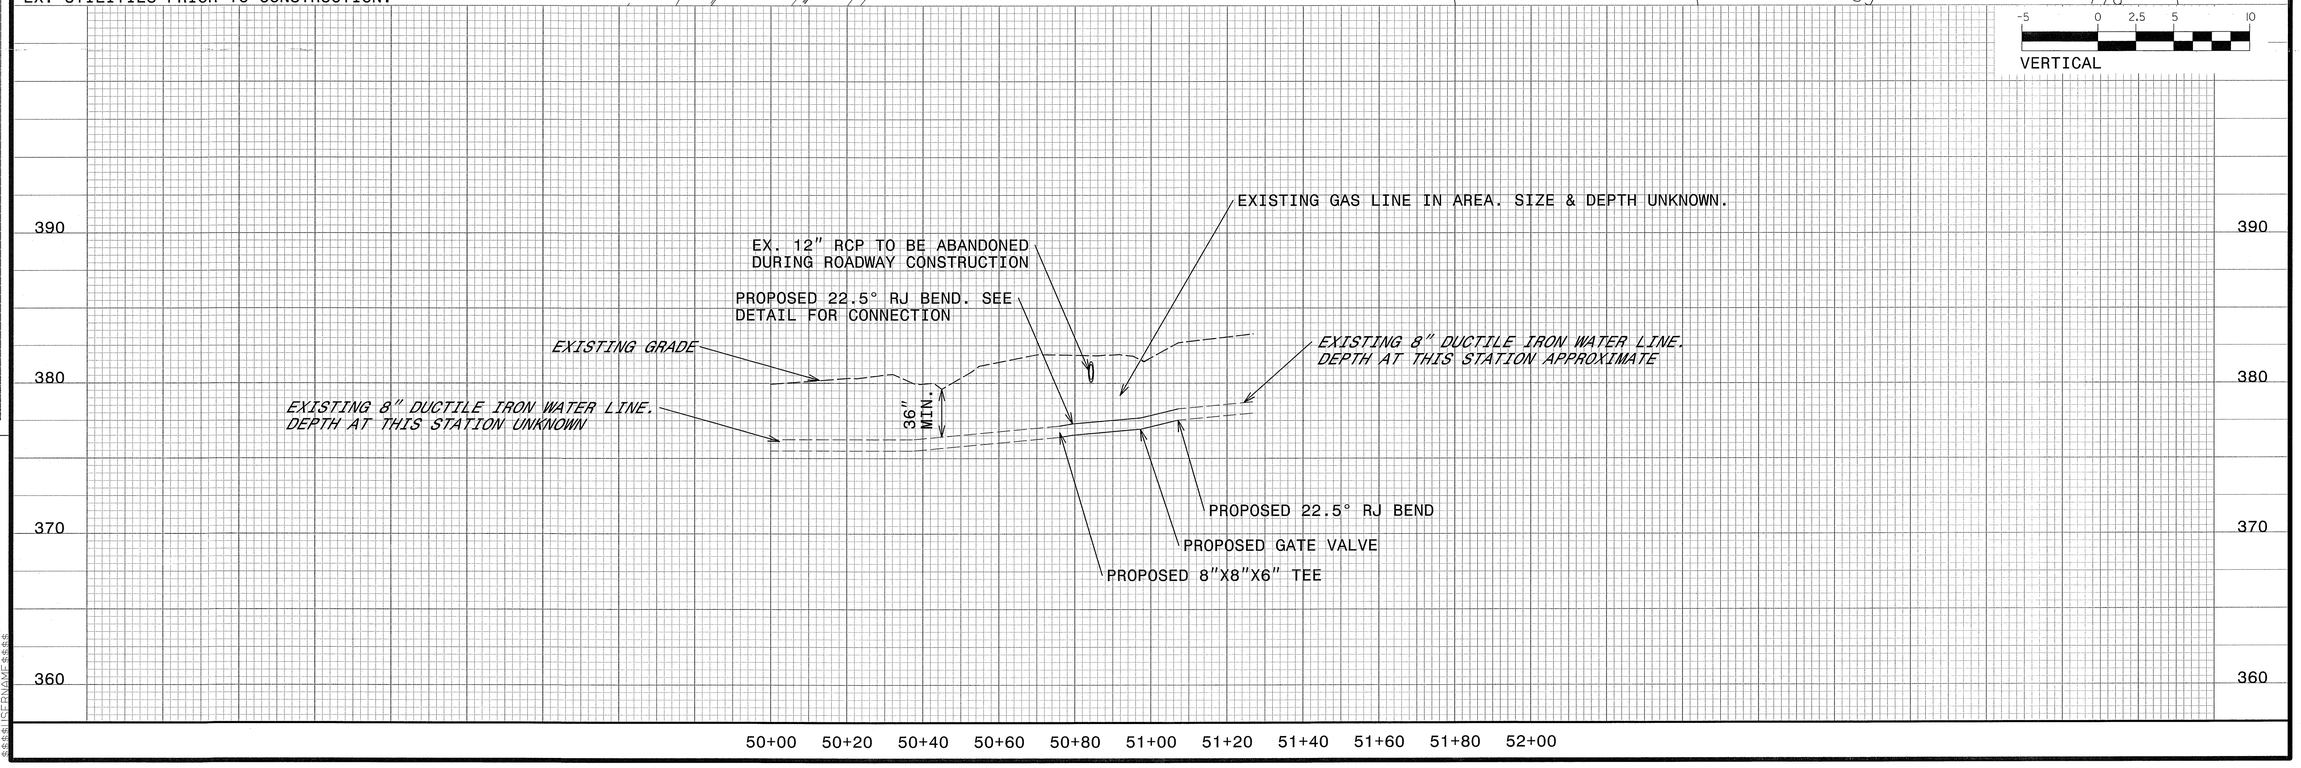

REVISIONS

8/17/99