5/14/99

PROJECT REFERENCE NO.	SHEET NO.
SS-4905BI	6
ROADWAY DESIGN ENGINEER	HYDRAULICS ENGINEER

FOR INFORMATION ONLY

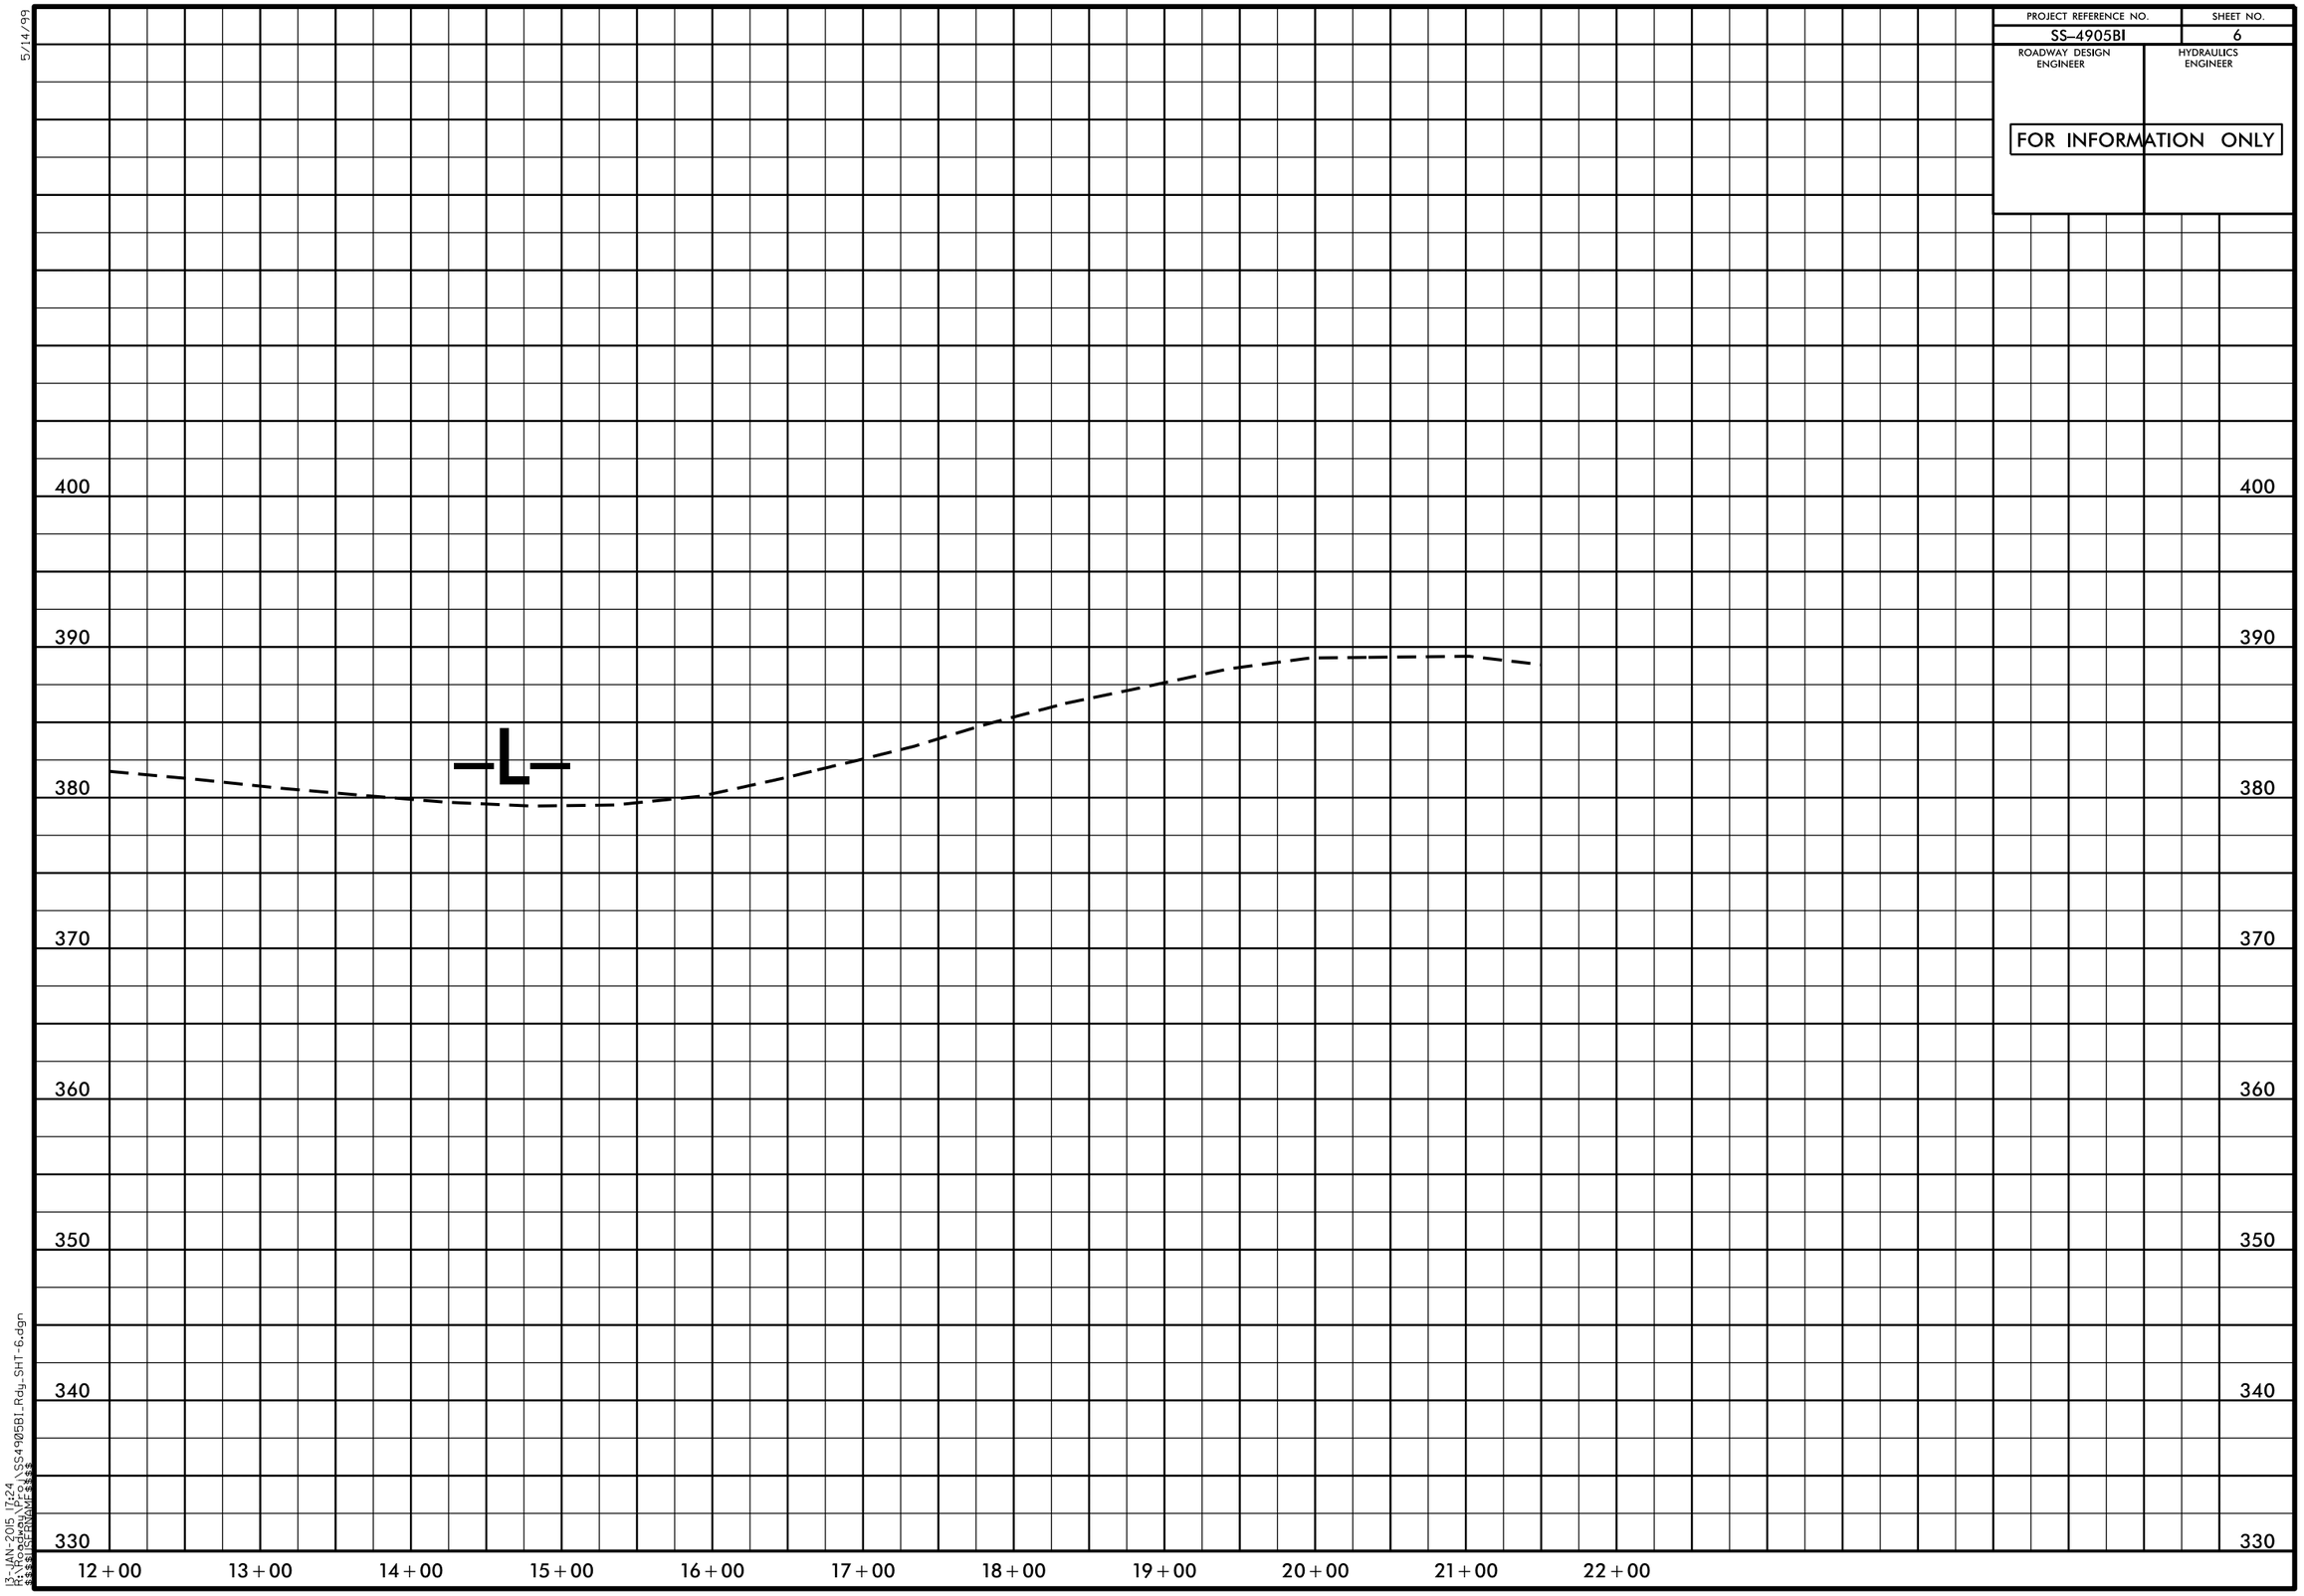

13-JAN-2015 17:24
R:\Roadway\Proj\SS4905BI_Rdy_SHT-6.dgn
$$$$USERNAME$$$$