PROJECT: SS-4905BI

STATE OF NORTH CAROLINA
DIVISION OF HIGHWAYS

T.I.P. NO.	SHEET NO.
SS-4905BI	UC-1

WET UTILTY CONSTRUCTION PLANS
DURHAM COUNTY

CITY OF DURHAM
PUBLIC WORKS DEPARTMENT
APPROVED

ENGINEERING _____ DATE _____
STORMWATER _____ DATE _____
TRANSPORTATION _____ DATE _____
_____ DATE _____
_____ DATE _____

LOCATION: SR 1004 (OLD OXFORD RD) AT SR 1648 (DANUBE LN)
TYPE OF WORK: WATER LINE RELOCATION

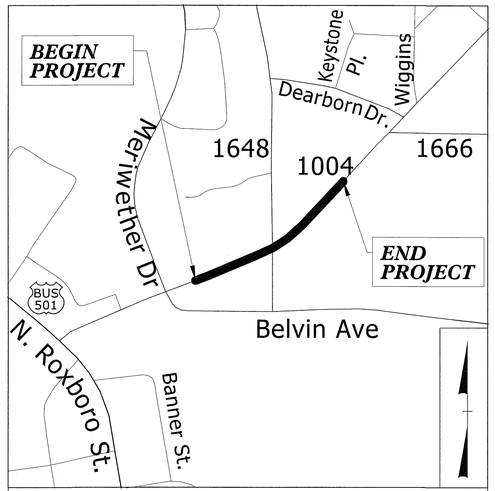

VICINITY MAP SHOWING LOCATION OF PROJECT SS-4905BI

NAD 83/ NSRS 2007

END PROJECT SS-4905BI
STA. 20+57.02 -L-

BEGIN PROJECT SS-4905BI
STA. 12+68.00 -L-

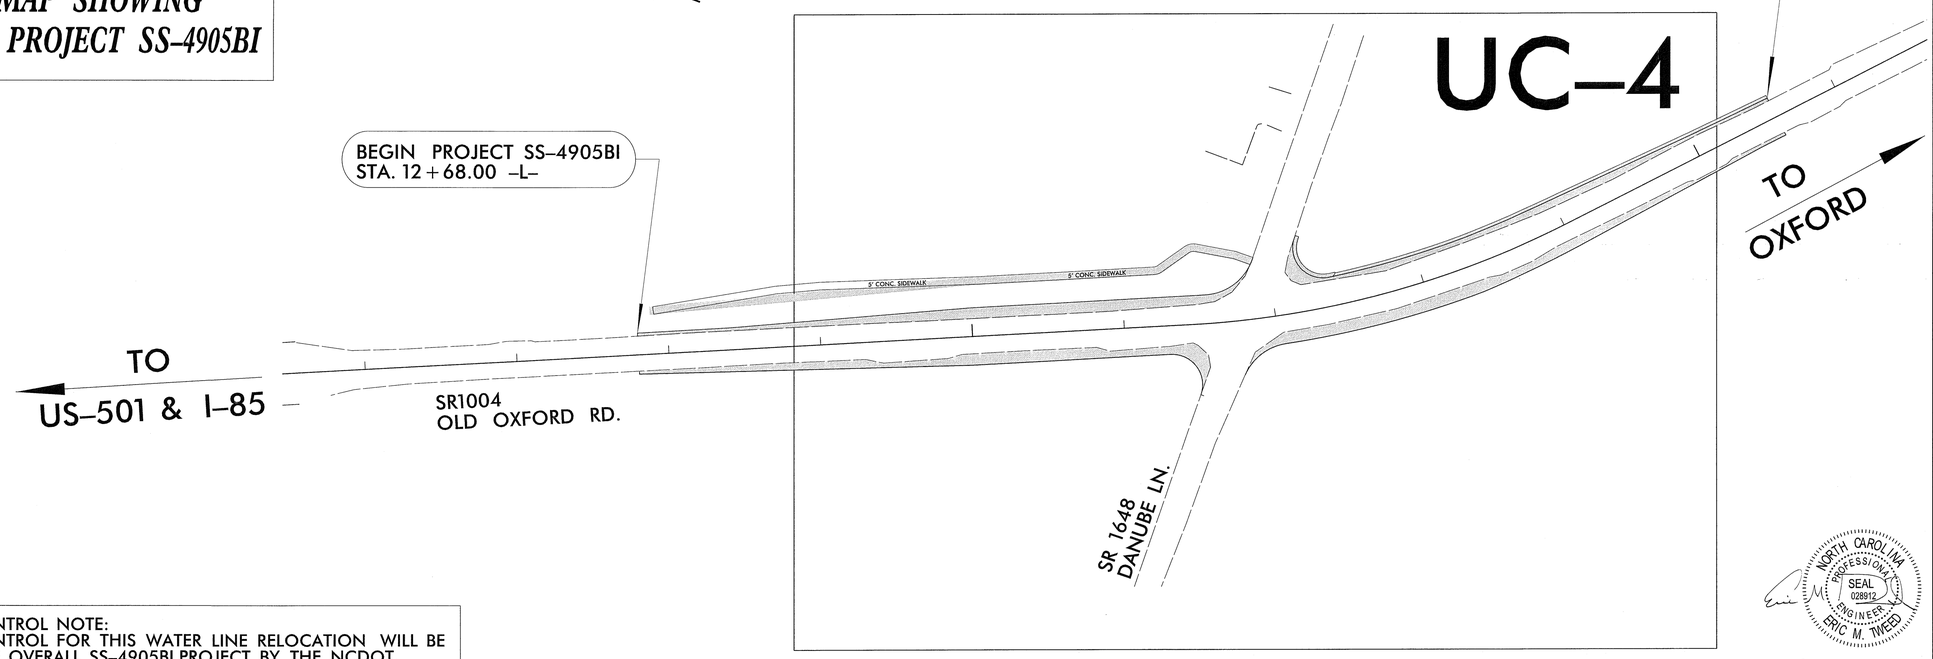

TRAFFIC CONTROL NOTE:
TRAFFIC CONTROL FOR THIS WATER LINE RELOCATION WILL BE PART OF THE OVERALL SS-4905BI PROJECT BY THE NCDOT.

NORTH CAROLINA PROFESSIONAL SEAL 028912 ENGINEER ERIC M. TWEED

8-27-14

PROJECT:

GRAPHIC SCALES

20 10 0 20 40
PLANS

20 10 0 20 40
PROFILE (HORIZONTAL)

5 2.5 0 5 10
PROFILE (VERTICAL)

INDEX OF SHEETS

SHEET NO.	DESCRIPTION
UC-1	TITLE SHEET
UC-2	SYMBOLOGY
UC-3	DETAILS & INSET
UC-4	PLAN AND PROFILE

UTILITY OWNERS ON PROJECT

(1) WATER - CITY OF DURHAM
Jeff Lecky
PHONE (919) 560-4326 x30273
jeff.lecky@durhamnc.gov

PLANS PREPARED BY:

CH ENGINEERING
3220 GLEN ROYAL RD. RALEIGH, NC 27617
TELE 919.788.0224 FAX 919.788.0232
NC LICENSE #P-0189

UTILITIES PROJECT ENGINEER

Eric M. Tweed, P.E.

STATE OF NORTH CAROLINA DEPARTMENT OF TRANSPORTATION

PREPARED FOR THE OFFICE OF:
DIVISION OF HIGHWAYS
UTILITIES UNIT
UTILITIES ENGINEERING
1555 MAIL SERVICE CENTER
RALEIGH NC 27699-1555
PHONE (919) 707-6690
FAX (919) 250-4151

Roger Worthington, P.E. UTILITIES SECTION ENGINEER

09/08/99
SYSTIME$ LEFE$ DGN$ ENGINE$