PROJECT REFERENCE NO.	SHEET NO.
SS-4905 B1	EC-5

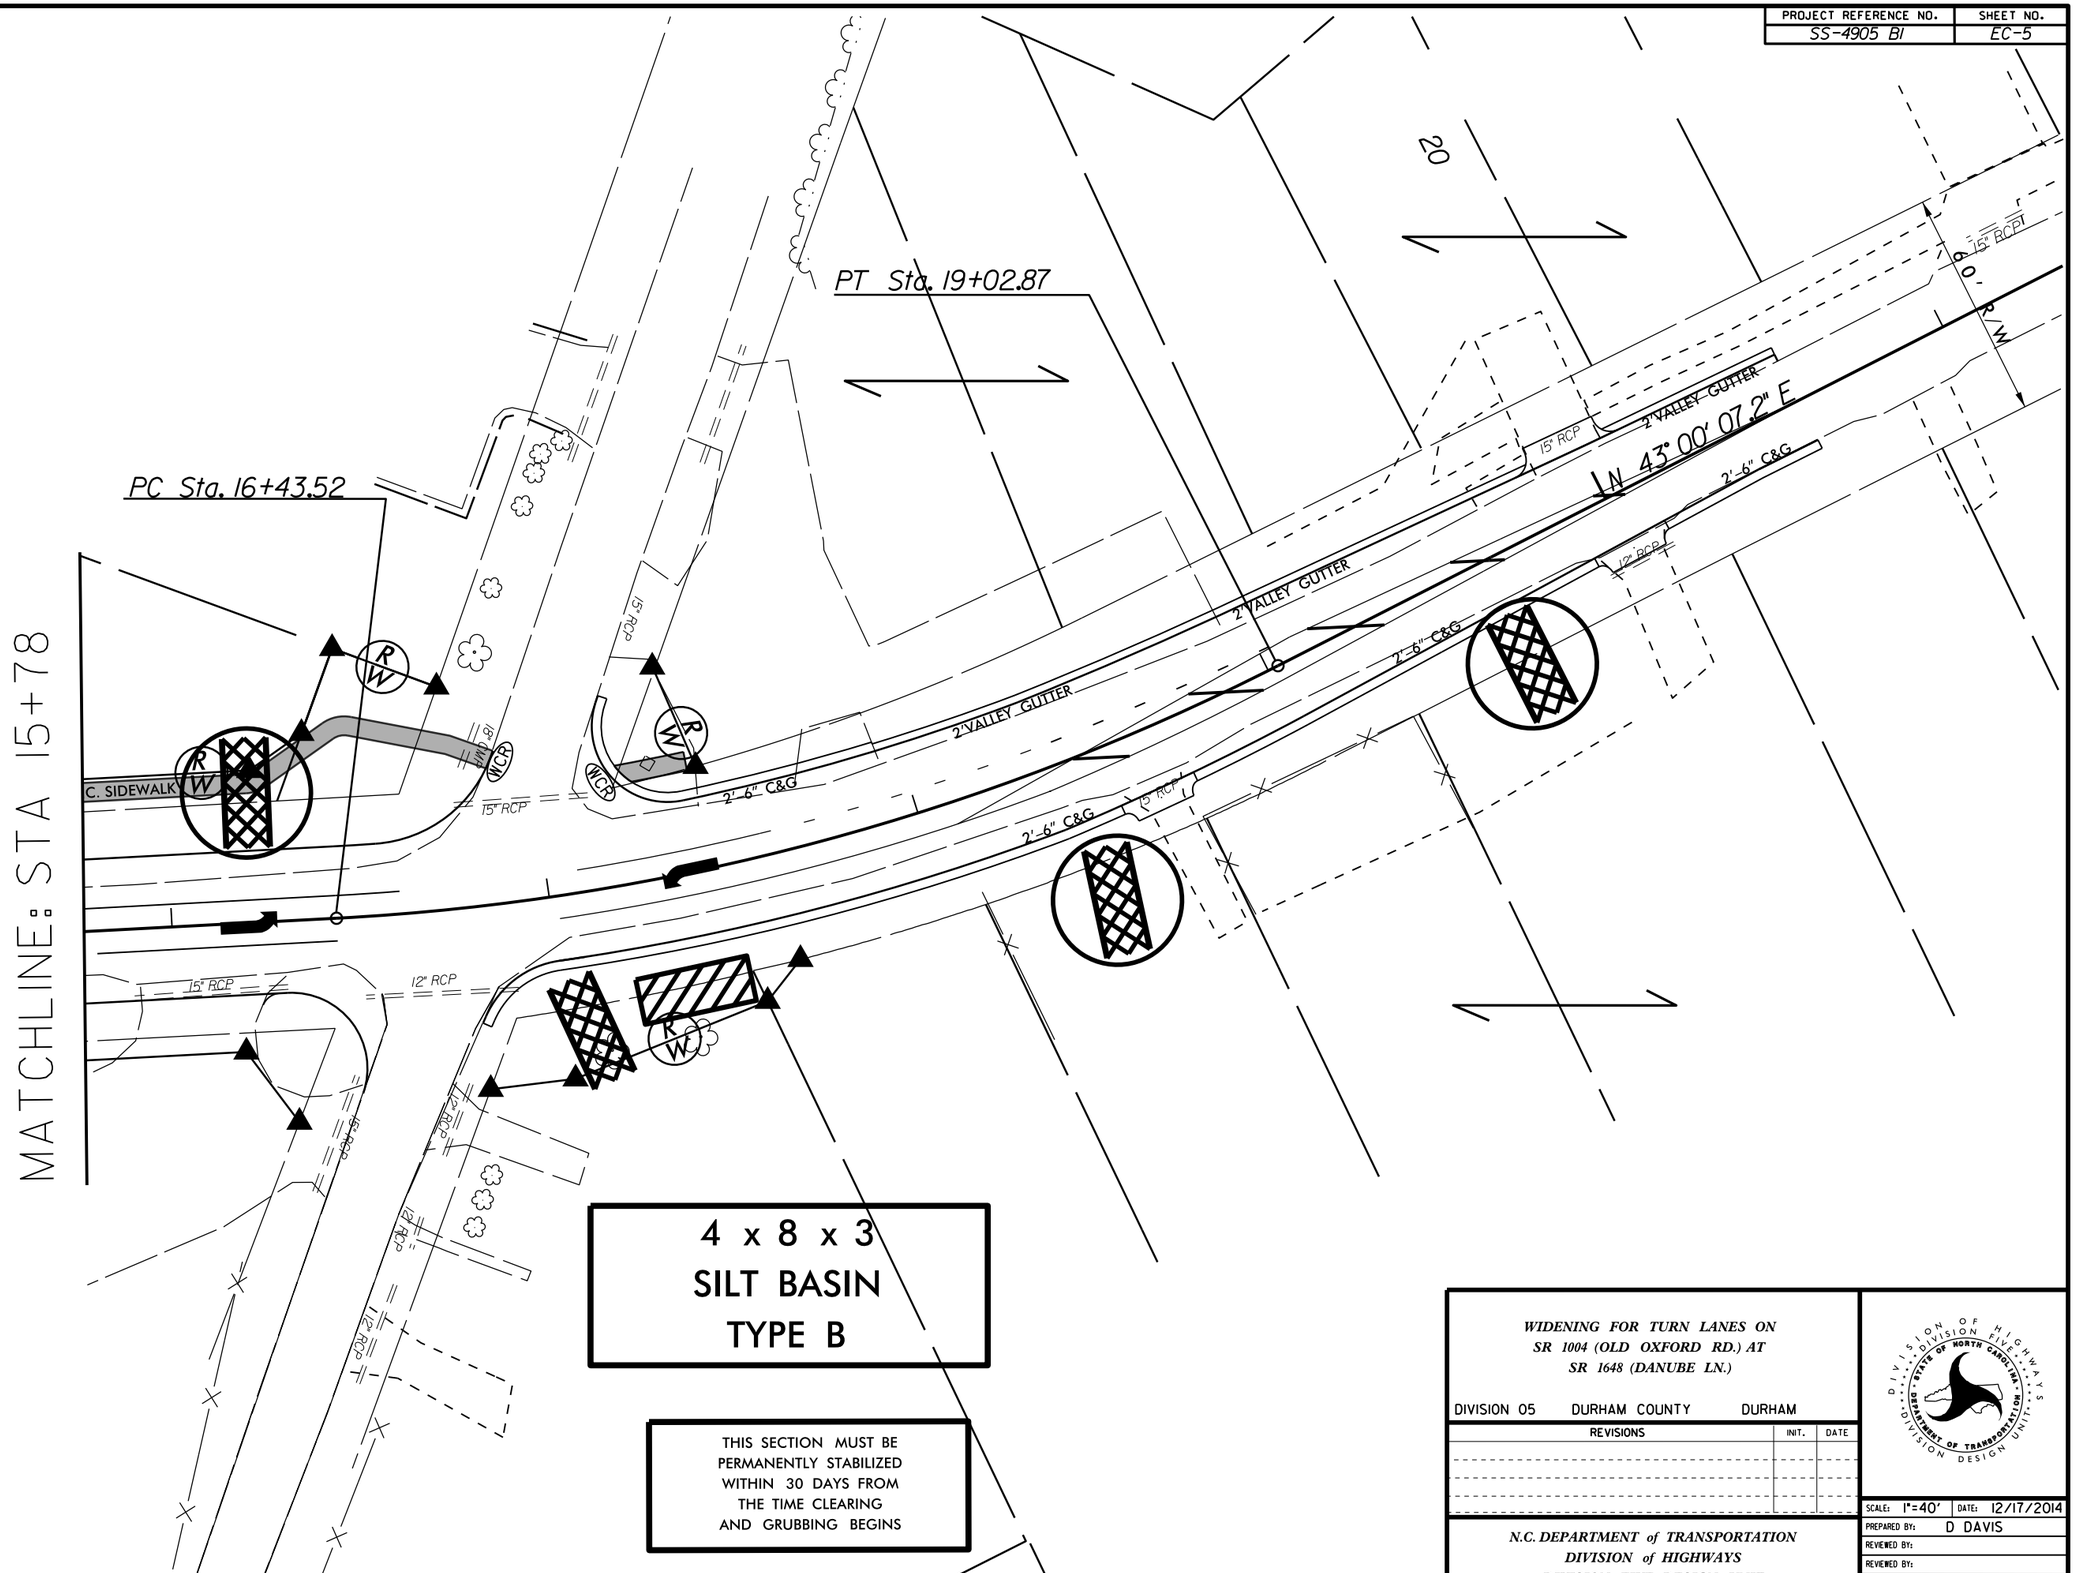

WIDENING FOR TURN LANES ON
SR 1004 (OLD OXFORD RD.) AT
SR 1648 (DANUBE LN.)

DIVISION 05 DURHAM COUNTY DURHAM

REVISIONS	INIT.	DATE

N.C. DEPARTMENT of TRANSPORTATION
DIVISION of HIGHWAYS
DIVISION FIVE DESIGN UNIT

DIVISION OF HIGHWAYS · DIVISION FIVE · STATE OF NORTH CAROLINA · DEPARTMENT OF TRANSPORTATION · DIVISION DESIGN UNIT

SCALE: 1"=40'	DATE: 12/17/2014
PREPARED BY: D DAVIS	
REVIEWED BY:	
REVIEWED BY:	