09/08/99

PROJECT: SS-4905BI

CONTRACT: DE00107

See Sheet 1-A For Index of Sheets
See Sheet 1-B For Conventional Symbols

STATE OF NORTH CAROLINA
DIVISION OF HIGHWAYS

DURHAM COUNTY

STATE	STATE PROJECT REFERENCE NO.	SHEET NO.	TOTAL SHEETS
N.C.	SS-4905BI	1	

STATE PROJ. NO.	F.A. PROJ. NO.	DESCRIPTION
43567.1.1		PE
43567.2.1		R /W & UTIL.
43567.3.1		CONST.

LOCATION: SR 1004 (OLD OXFORD RD) AT SR 1648 (DANUBE LN)
TYPE OF WORK: GRADING, PAVING, DRAINAGE, AND SIGNAL

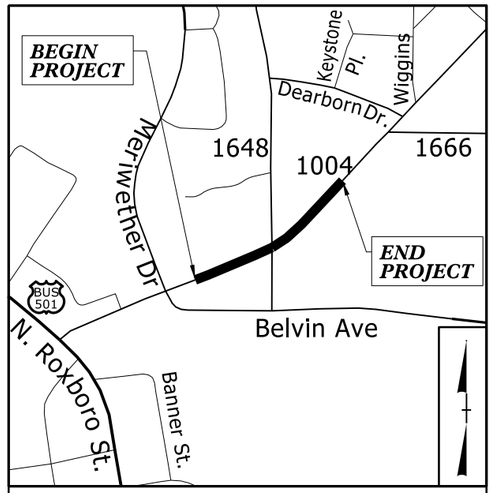

VICINITY MAP SHOWING LOCATION OF PROJECT SS-4905BI

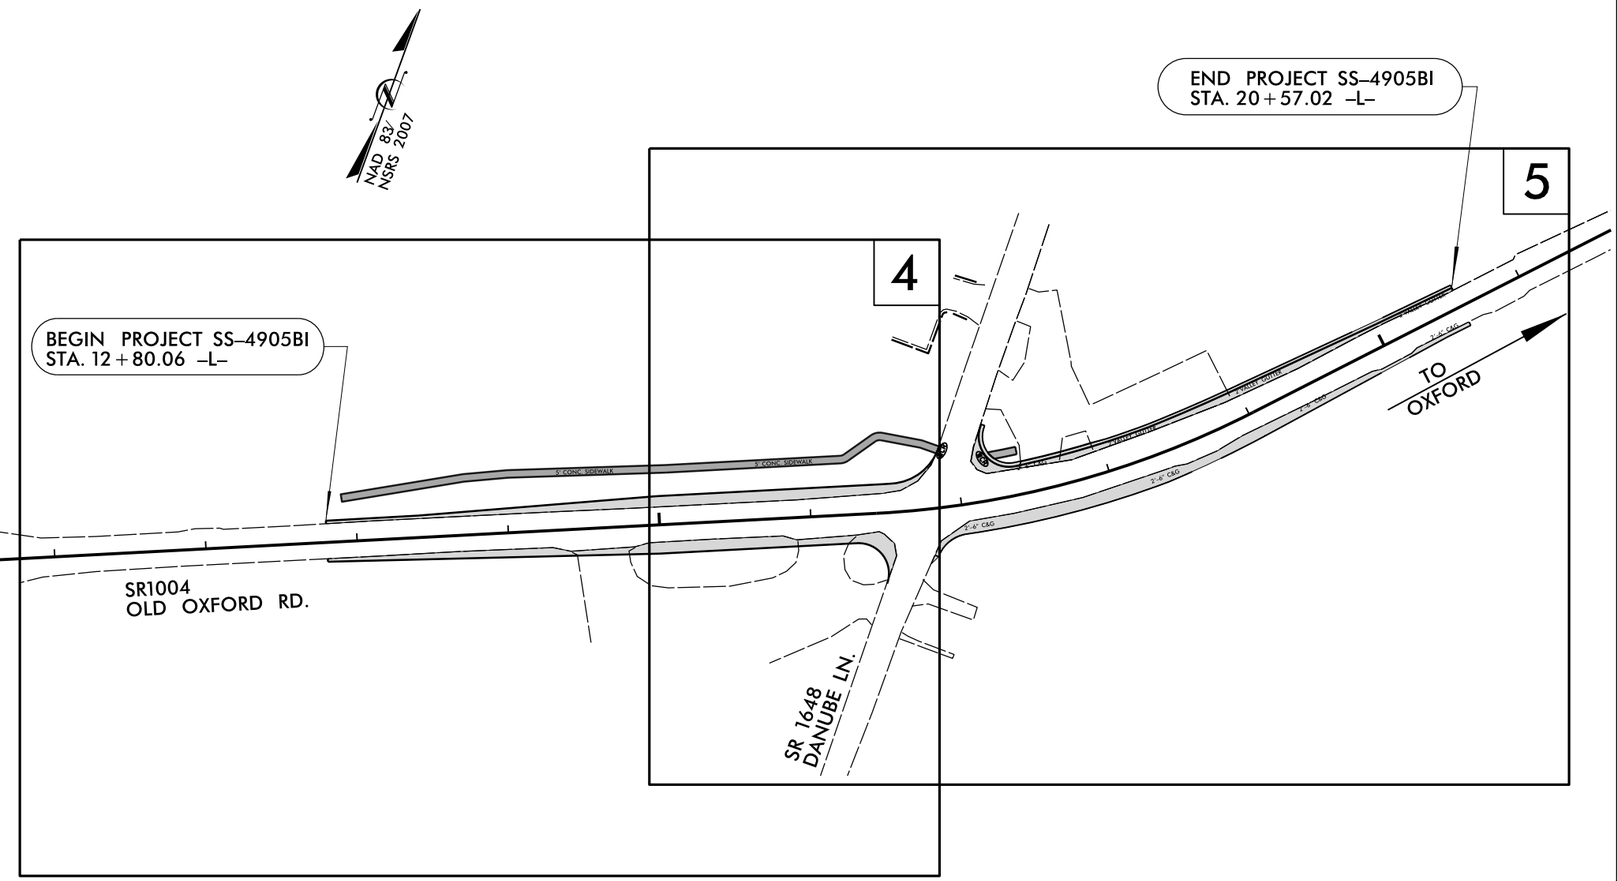

GRAPHIC SCALES

20 10 0 20 40
PLANS

50 25 0 50 100
PROFILE (HORIZONTAL)

5 2.5 0 5 10
PROFILE (VERTICAL)

DESIGN DATA

ADT 2012 = 16000
V = 40 MPH

PROJECT LENGTH

LENGTH ROADWAY PROJECT SS-4905BE = 0.148 MILES

Prepared In the Office of:
DIVISION OF HIGHWAYS
2612 N. DUKE ST, Durham NC 27704

2012 STANDARD SPECIFICATIONS

RIGHT OF WAY DATE: OCTOBER, 2013

LETTING DATE:

BEN J UPSHAW, P. E.
PROJECT ENGINEER

SUNIL PATEL
PROJECT DESIGN ENGINEER

DIVIDSION DESIGN ENGINEER
ROADWAY DESIGN AND HYDRAULICS

NORTH CAROLINA PROFESSIONAL SEAL 030459 ENGINEER BEN J. UPSHAW

Docusigned by:
Ben Upshaw 12/29/2015
SIGNATURE P.E.
CD6EB110D6E54E5...

DIVISION OF HIGHWAYS
STATE OF NORTH CAROLINA

FIFTH DIVISION
JOSEPH R. HOPKINS, P.E.
DIVISION ENGINEER

DIVISION OF HIGHWAYS · DIVISION FIVE · STATE OF NORTH CAROLINA · DEPARTMENT OF TRANSPORTATION · DIVISION DESIGN UNIT

29-JAN-2015 jui3
R:\Roadway\Proj\SS4905BI_Rdy_SHT-1.dgn
$$$$USERNAME$$$$