PROJECT REFERENCE NO.	SHEET NO.
5CR.20391.17	2

PAVEMENT SCHEDULE

C	PROP. LATEX MODIFIED MICRO-SURFACING, TYPE III AT AN AVERAGE RATE OF 22 TO 26 LBS. PER SQ. YD.
U	EXISTING PAVEMENT

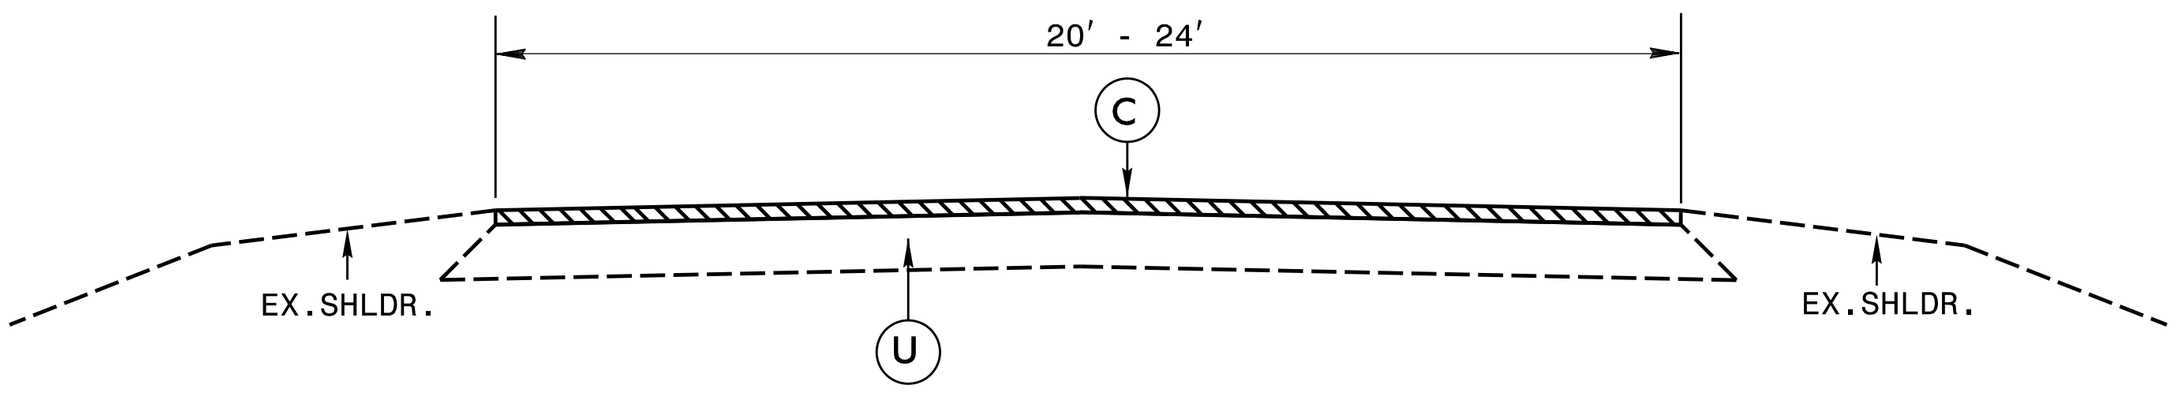

TYPICAL SECTION 1