DocuSign Envelope ID: 112A25EB-40E5-452F-91FA-F412613D61B1

Prepared in the Office of:
SUMMIT DESIGN AND ENGINEERING SERVICES
NC FIRM LICENSE Nos P-0339
504 Meadowlands Drive
Hillsborough, NC 27278
(919) 732-3883
(919) 732-6676 (FAX)

PROJ. REFERENCE NO.	SHEET NO.
15BPR.3.2	TMP-3

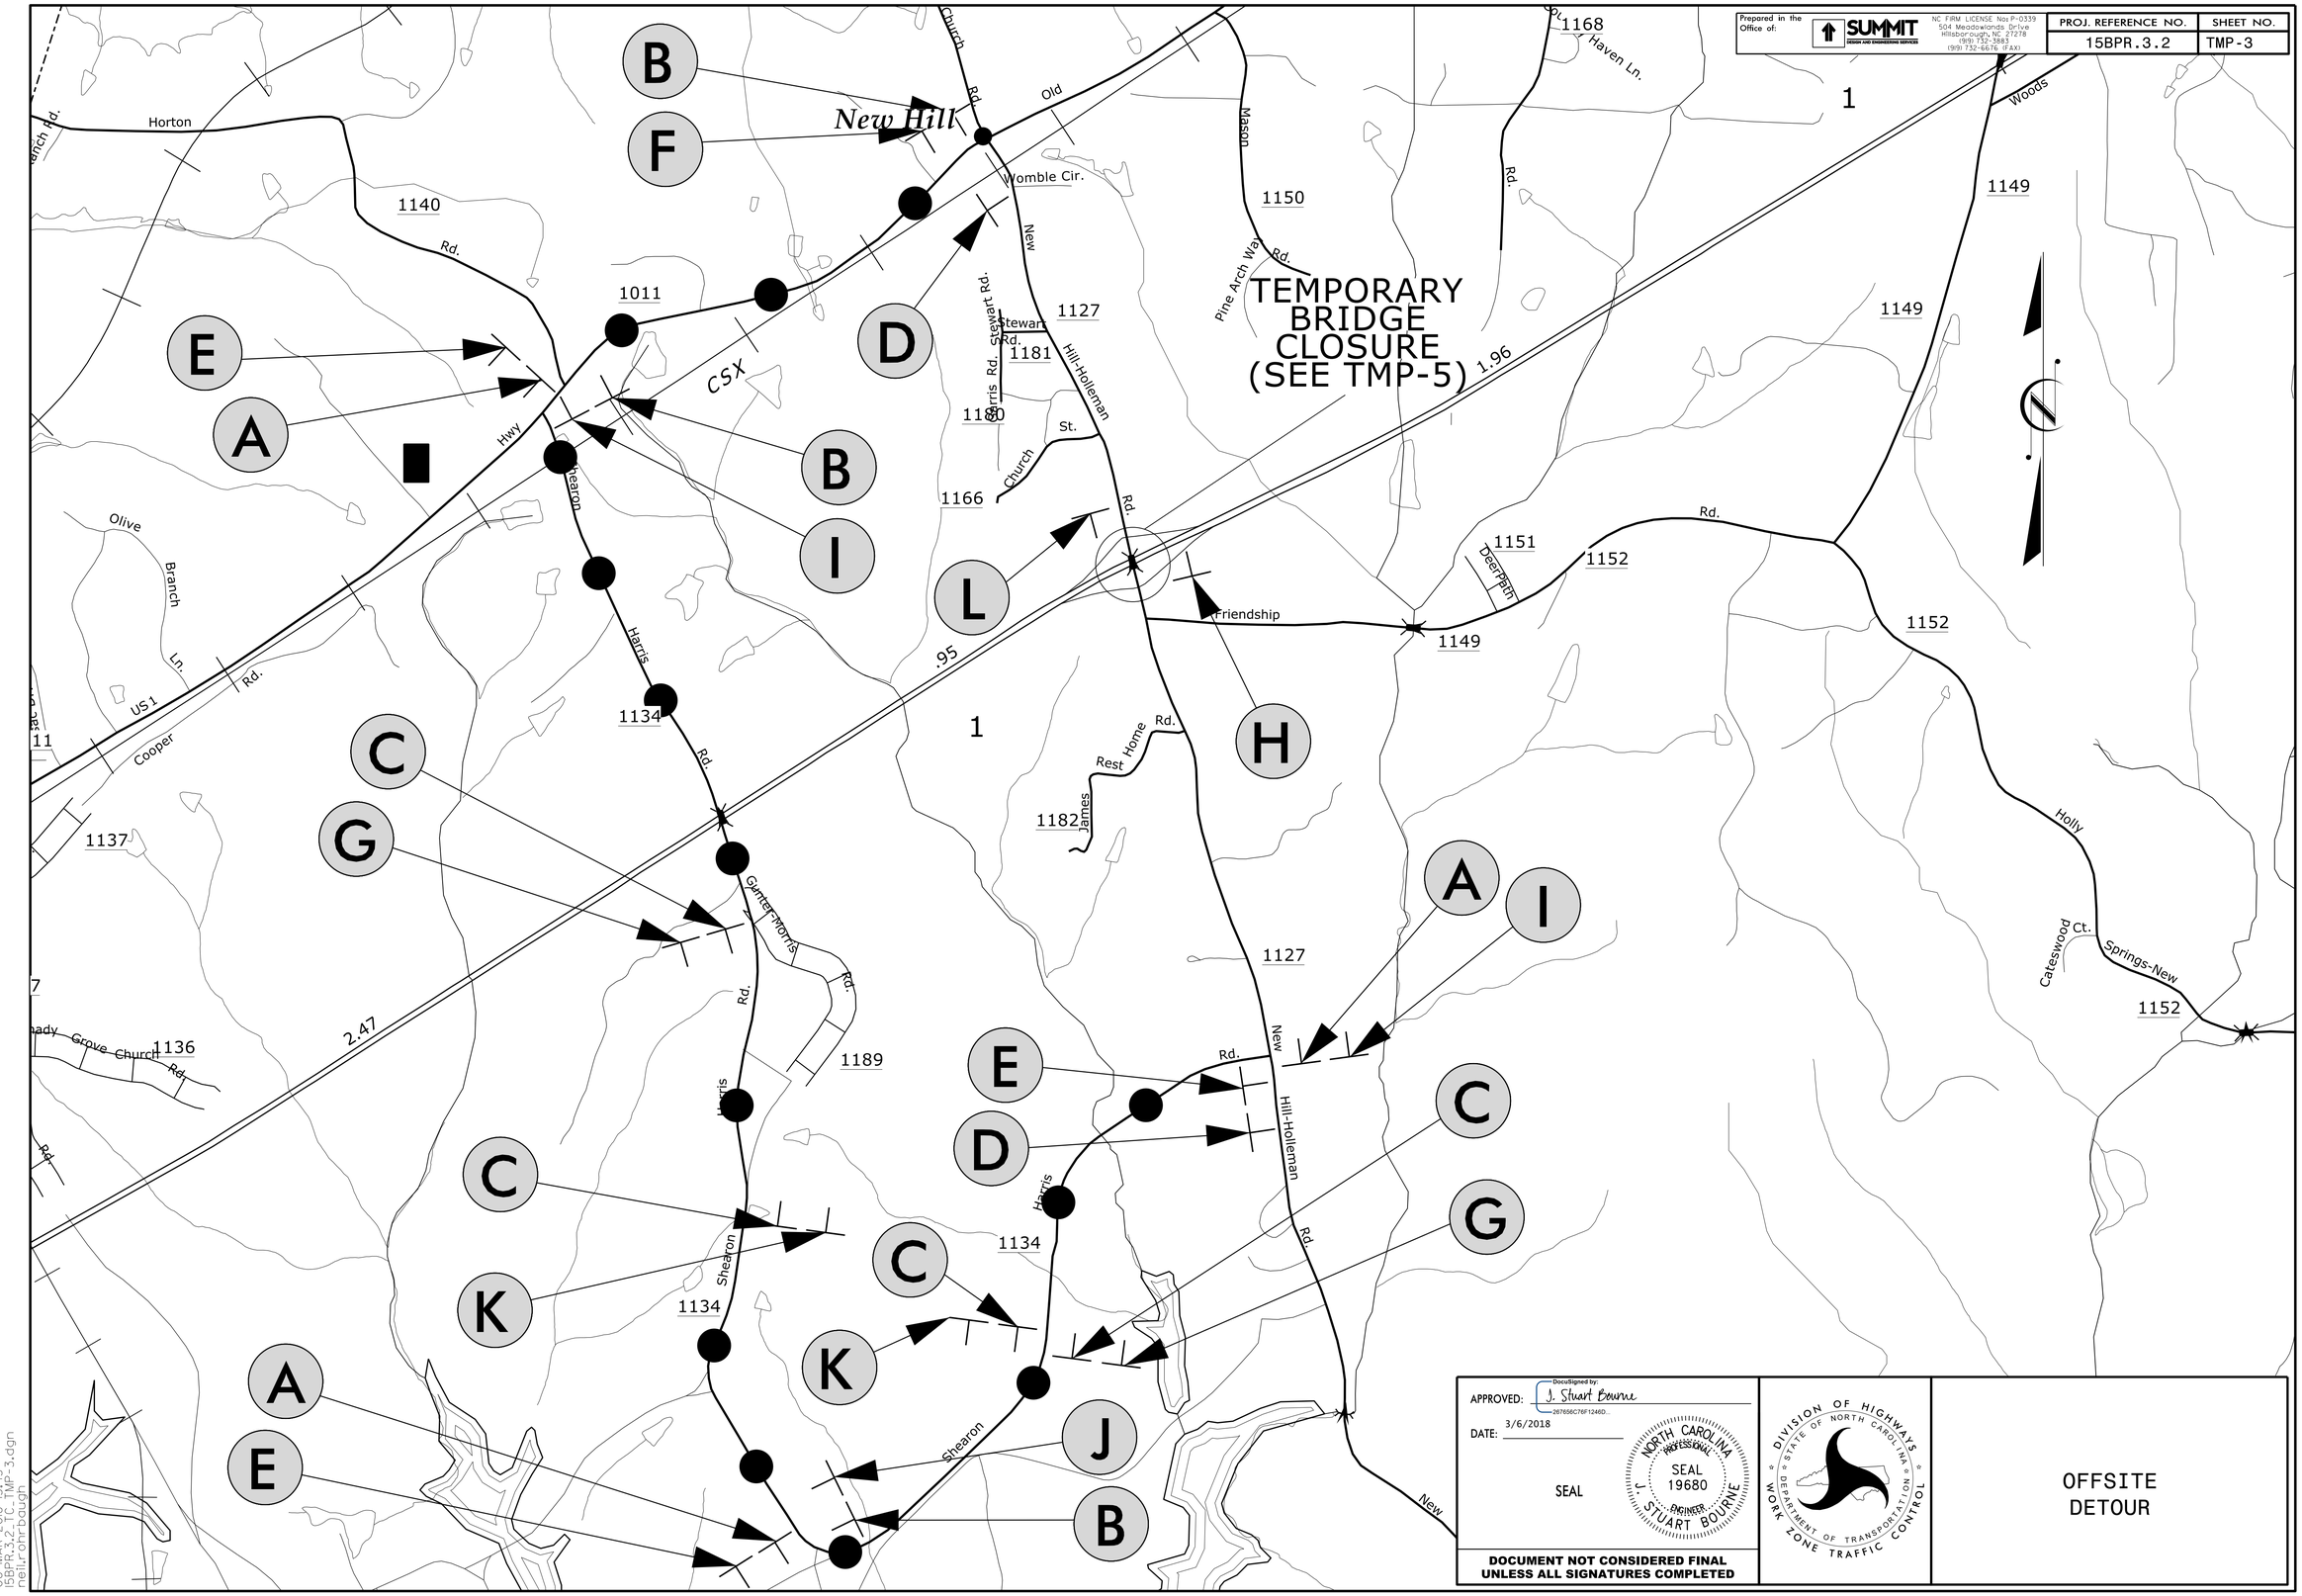

APPROVED: DocuSigned by: J. Stuart Bourne 267656C76F1246D...

DATE: 3/6/2018

SEAL

NORTH CAROLINA PROFESSIONAL SEAL 19680 ENGINEER J. STUART BOURNE

DOCUMENT NOT CONSIDERED FINAL UNLESS ALL SIGNATURES COMPLETED

DIVISION OF HIGHWAYS · STATE OF NORTH CAROLINA · DEPARTMENT OF TRANSPORTATION · WORK ZONE TRAFFIC CONTROL

OFFSITE DETOUR

06-MAR-2018 13:43
15BPR.3.2_TC_TMP-3.dgn
nelj,rohrbaugh