DocuSign Envelope ID: 112A25EB-40E5-452F-91FA-F412613D61B1

Prepared in the Office of: SUMMIT DESIGN AND ENGINEERING SERVICES
NC FIRM LICENSE No: P-0339
504 Meadowlands Drive
Hillsborough, NC 27278
(919) 732-3883
(919) 732-6676 (FAX)

PROJ. REFERENCE NO.	SHEET NO.
15BPR.3.2	TMP-6

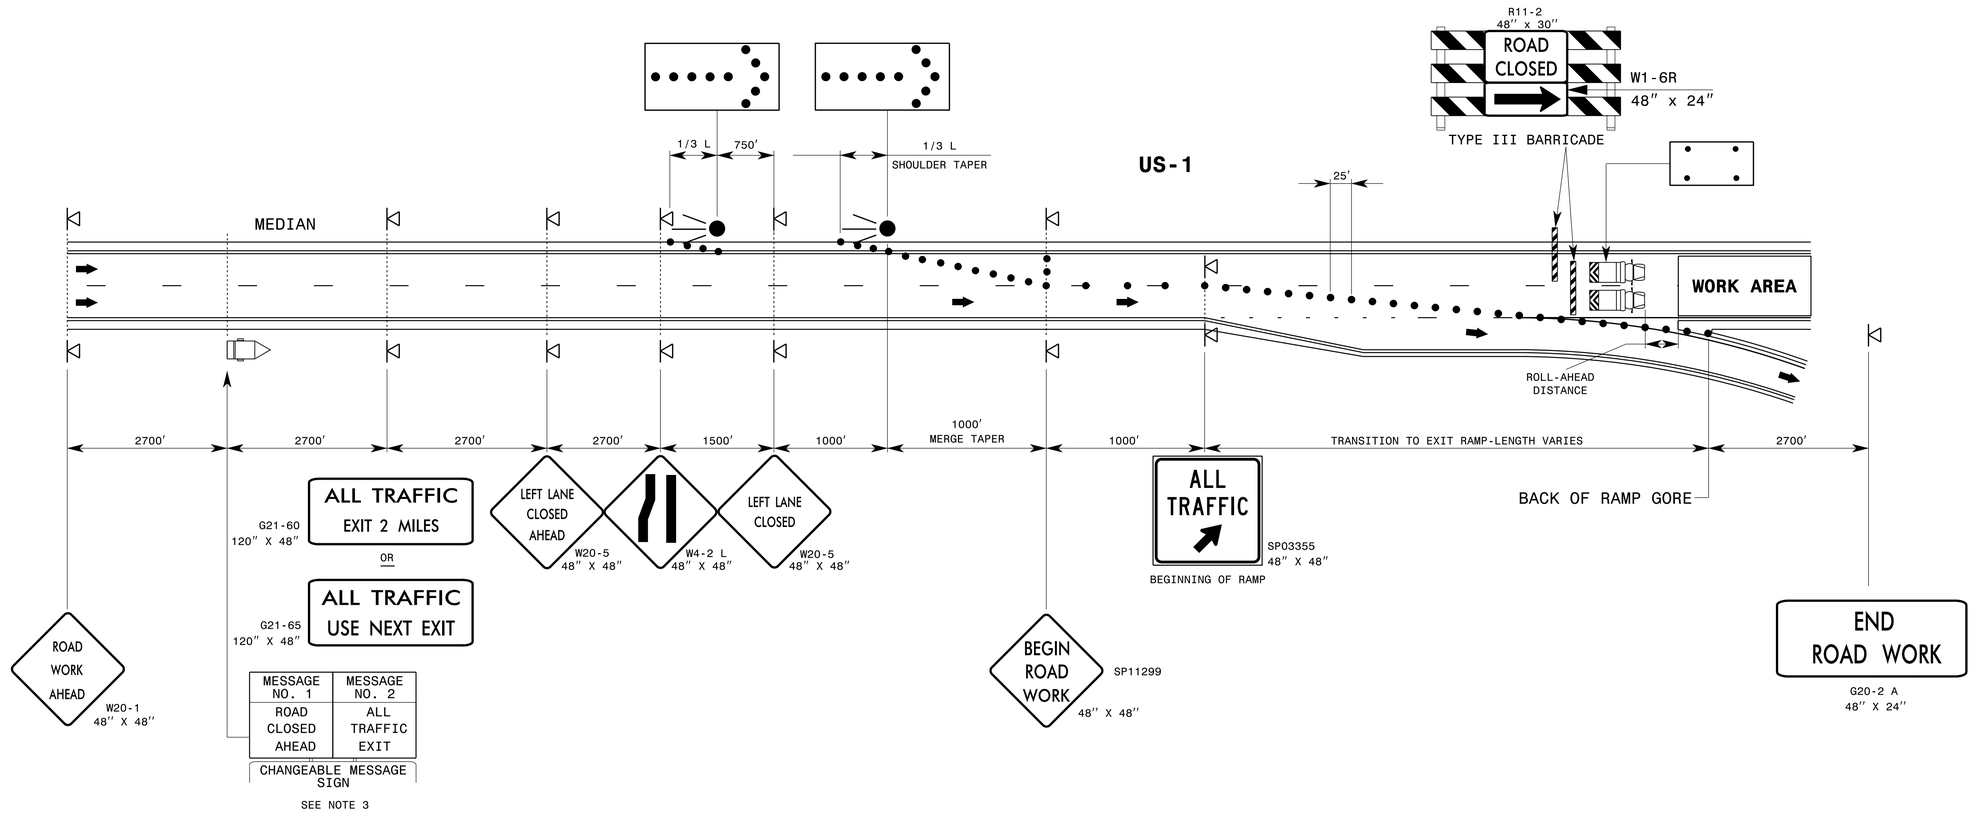

LOCAL NOTES

1- USE STATIONARY SIGNS FOR OPERATIONS THAT WILL REMAIN IN EFFECT LONGER THAN 3 CONSECUTIVE DAYS.

2- IF NECESSARY, USE FLAGGERS OR LAW ENFORCEMENT TO DIRECT TRAFFIC AT RAMP TERMINAL AS DIRECTED BY THE PLANS OR THE ENGINEER.

3- DISPLAY CHANGEABLE MESSAGE SIGN (CMS) MESSAGES AS SHOWN OR AS DEEMED NECESSARY BY THE ENGINEER.

4- REFER TO NOTES ON RSD. 1101.02, SHEET 3.

APPROVED: DocuSigned by: J. Stuart Bourne 267656C76F1246D...
DATE: 3/6/2018
SEAL

NORTH CAROLINA PROFESSIONAL SEAL 19680 ENGINEER J. STUART BOURNE

DOCUMENT NOT CONSIDERED FINAL UNLESS ALL SIGNATURES COMPLETED

DIVISION OF HIGHWAYS · STATE OF NORTH CAROLINA · DEPARTMENT OF TRANSPORTATION · WORK ZONE TRAFFIC CONTROL

TMP DETAIL
(US 1)

06-MAR-2018 13:43
15BPR.3.2_TC_TMP-6.dgn
nelr.ornbough