PROJECT REFERENCE NO.	SHEET NO.
SS-4905BP	SIG. 7

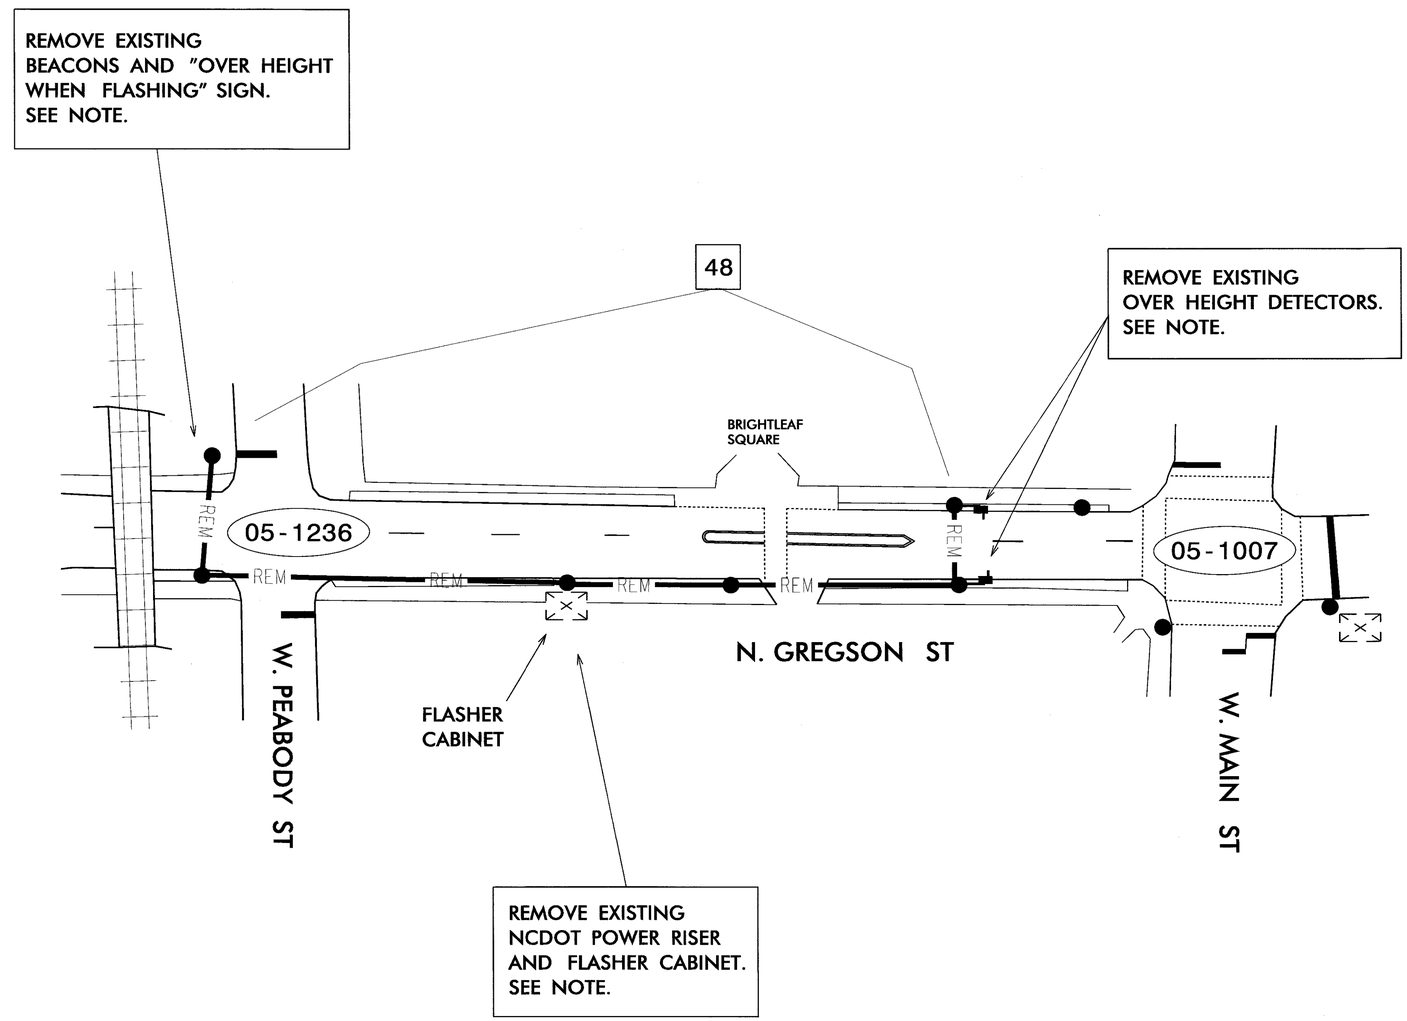

NOTE:

RETURN OVER HEIGHT VEHICLE DETECTORS AND FLASHER CABINET TO THE ENGINEER. DISCARD ALL OTHER EQUIPMENT.

Prepared in the Offices of:
Transportation Mobility and Safety Division
NORTH CAROLINA DEPARTMENT OF TRANSPORTATION
Intelligent Transportation Systems Section
750 N. Greenfield Pkwy., Garner, NC 27529

SCALE 0 30

REMOVAL OF EXISTING
OHVD SYSTEM

DIVISION 05 DURHAM CO. DURHAM

PLAN DATE:	MARCH 2014	REVIEWED BY:	I.N AVERY
PREPARED BY:	B.A. STOUCHKO	REVIEWED BY:	G.A. FULLER

REVISIONS	INIT.	DATE

SEAL
NORTH CAROLINA PROFESSIONAL SEAL 023919 ENGINEER GREGORY A. FULLER

Gregory A. Fuller 3/20/14
SIGNATURE DATE

CADD Filename: