PROJECT REFERENCE NO.	SHEET NO.
SS-4905BP	SIG. 1D

NOTES:

1. ALL NCDOT CABLE ATTACHMENT POINTS ARE 40" BELOW POWER, FRONT SIDE OF POLE, UNLESS OTHERWISE NOTED. LASH FIBER AND CONTROL CABLE TOGETHER.
2. CONTRACTOR TO RECORD EXISTING SPLICE ARRANGEMENT FOR COMPARISON TO THE SUPPLIED SPLICE PLANS. IF DISCREPANCIES EXIST, CONTACT PETE NICHOLAS, TRANSPORTATION ENGINEER, AT 919-560-4366 (EXT 36436) TO DETERMINE HOW TO PROCEED WITH RESPLICING.
3. SEE "OVER HEIGHT DETECTOR WIRING DETAIL" FOR ADDITIONAL INFORMATION. INSTALL IN PLACE OF REMOVED OVER HEIGHT DETECTORS.
4. SEE "SR 1327 (S. GREGSON STREET) AT PEABODY STREET" ELECTRICAL DETAIL DRAWING FOR ADDITIONAL INFORMATION.

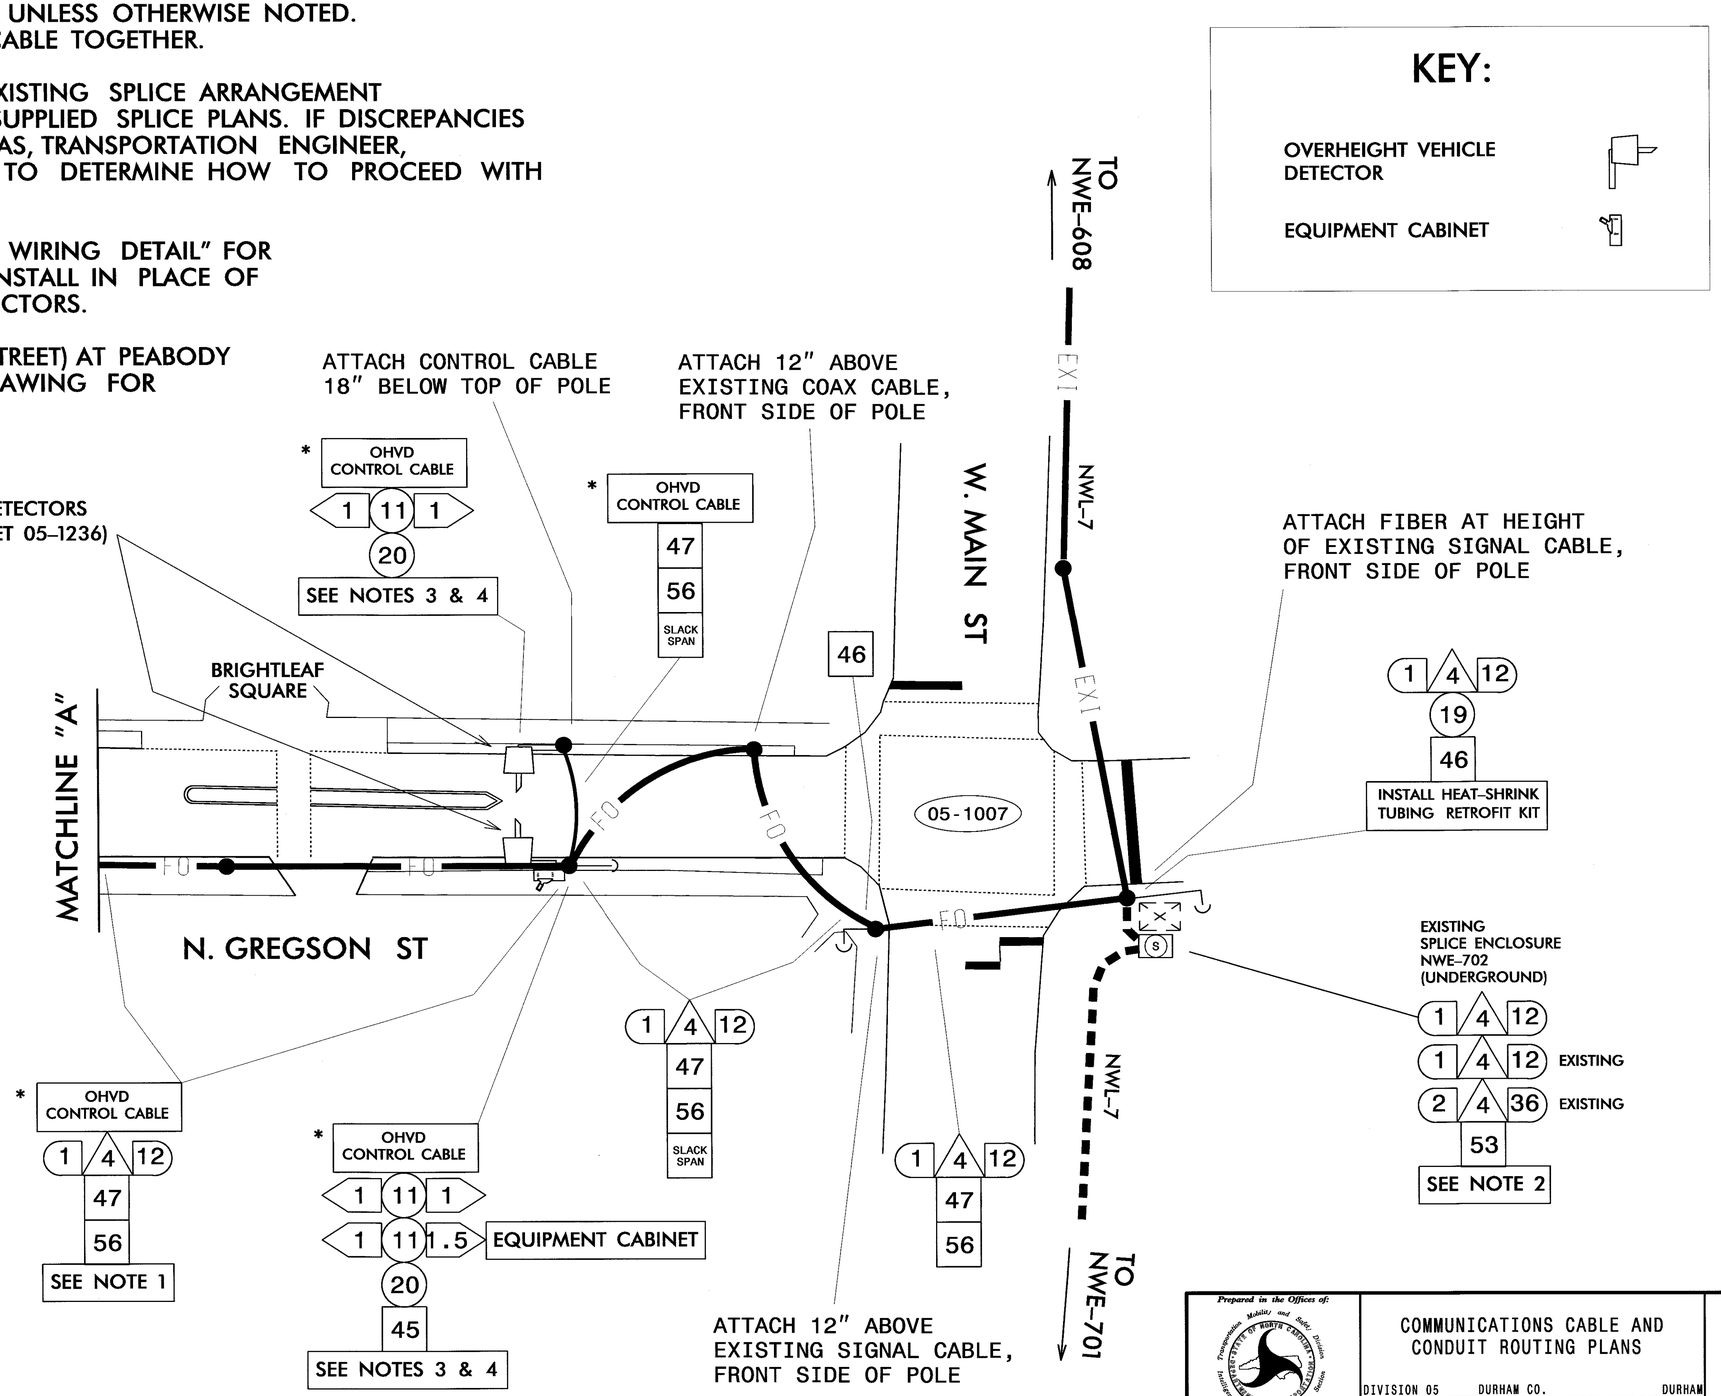

* OHVD CONTROL CABLE: 12 AWG-5 CONDUCTOR SIGNAL CABLE, IMSA 20-1

Prepared in the Offices of:
Transportation Mobility and Safety Division
Intelligent Transportation Systems Section
STATE OF NORTH CAROLINA DEPARTMENT OF TRANSPORTATION
750 N. Greenfield Pkwy., Garner, NC 27529

SCALE 0 20

COMMUNICATIONS CABLE AND CONDUIT ROUTING PLANS

DIVISION 05 DURHAM CO. DURHAM

PLAN DATE:	MARCH 2014	REVIEWED BY:	I.N. AVERY
PREPARED BY:	B.A. STOUCHKO	REVIEWED BY:	G.A. FULLER

REVISIONS	INIT.	DATE

SEAL
NORTH CAROLINA PROFESSIONAL SEAL 023919 ENGINEER GREGORY A. FULLER
SIGNATURE 3/20/14 DATE
CADD Filename: