PROJECT REFERENCE NO.	SHEET NO.
SS-4905BP	SIG. 8

NOTES:

1. ALL NCDOT CABLE ATTACHMENT POINTS ARE 40" BELOW POWER, FRONT SIDE OF POLE, UNLESS OTHERWISE NOTED. LASH FIBER AND CONTROL CABLE TOGETHER.
2. INSTALL OHVD CONTROL CABLE FOR THE DRIVER BOARD CABINET IN THE EXISTING SIGNAL CONDUIT. SEE "N. GREGSON ST @ W. PEABODY ST CABLE INSTALLATION DETAIL".
3. MOUNT LED BLANK-OUT SIGN TO MAST ARM USING APPROVED HARDWARE.
4. SEE "SR 1327 (S. GREGSON STREET) AT PEABODY STREET" ELECTRICAL DETAIL DRAWING FOR ADDITIONAL INFORMATION.

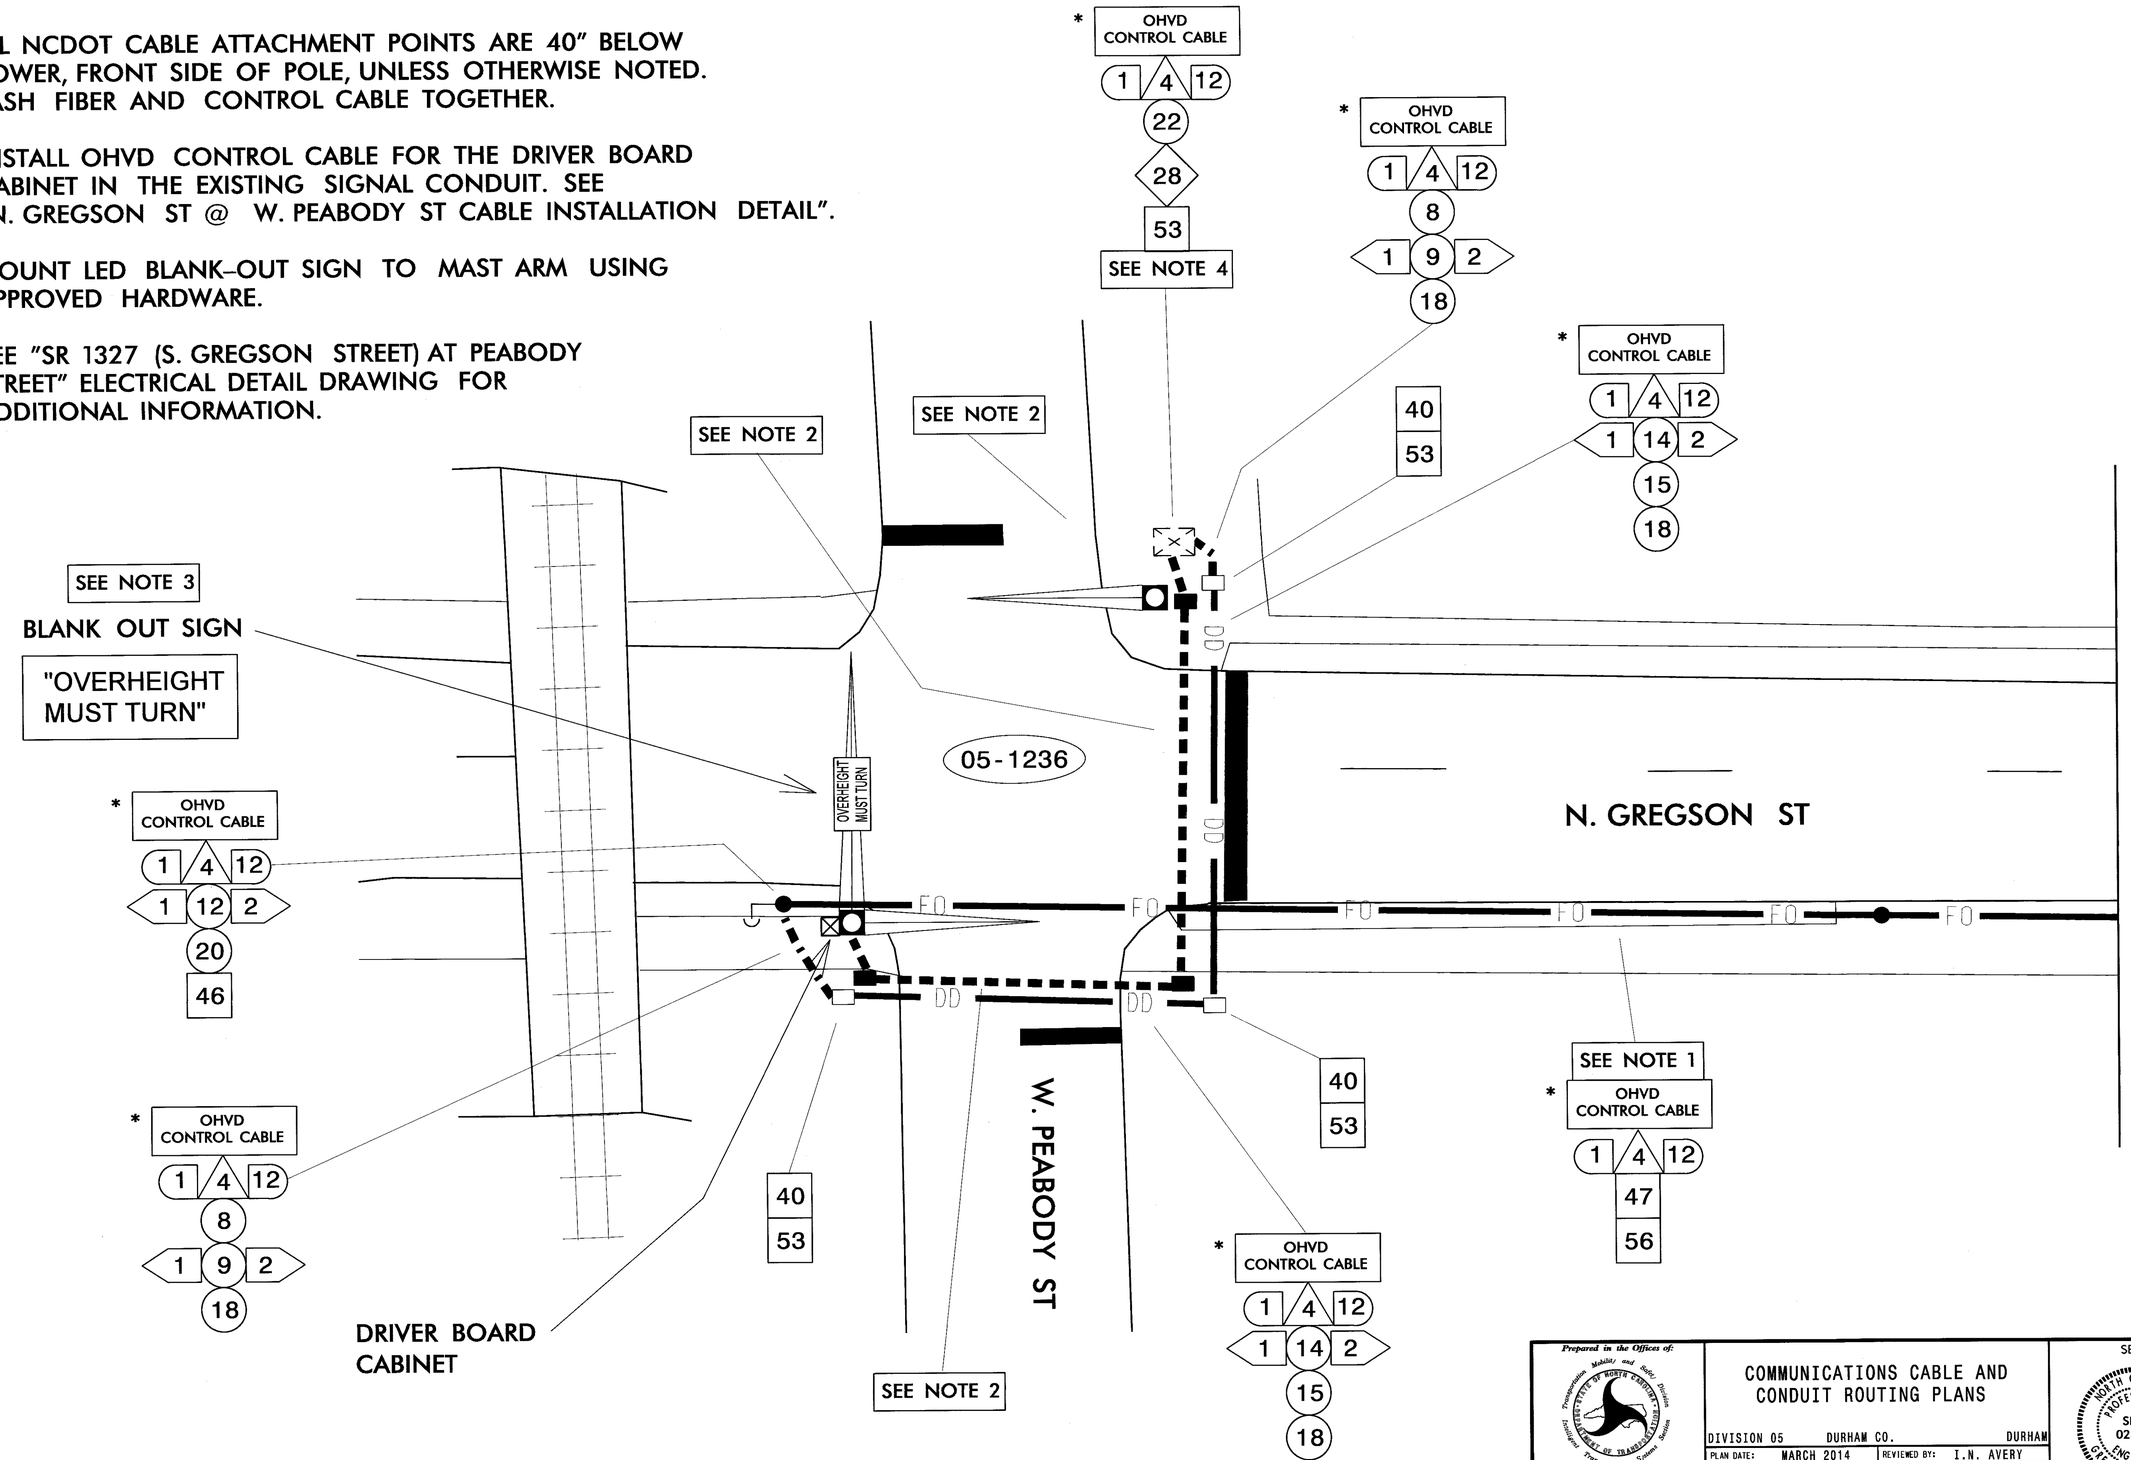

* OHVD CONTROL CABLE: 12 AWG-5 CONDUCTOR SIGNAL CABLE, IMSA 20-1

Prepared in the Offices of:
Transportation Mobility and Safety Division
STATE OF NORTH CAROLINA DEPARTMENT OF TRANSPORTATION
Transportation Systems Section
750 N. Greenfield Pkwy., Garner, NC 27529

SCALE 0 10

COMMUNICATIONS CABLE AND CONDUIT ROUTING PLANS

DIVISION 05 DURHAM CO. DURHAM

PLAN DATE:	MARCH 2014	REVIEWED BY:	I.N. AVERY
PREPARED BY:	B.A. STOUCHKO	REVIEWED BY:	G.A. FULLER

REVISIONS	INIT.	DATE

SEAL
NORTH CAROLINA PROFESSIONAL SEAL 023919 ENGINEER GREGORY A. FULLER
SIGNATURE 3/20/14 DATE
CADD Filename: